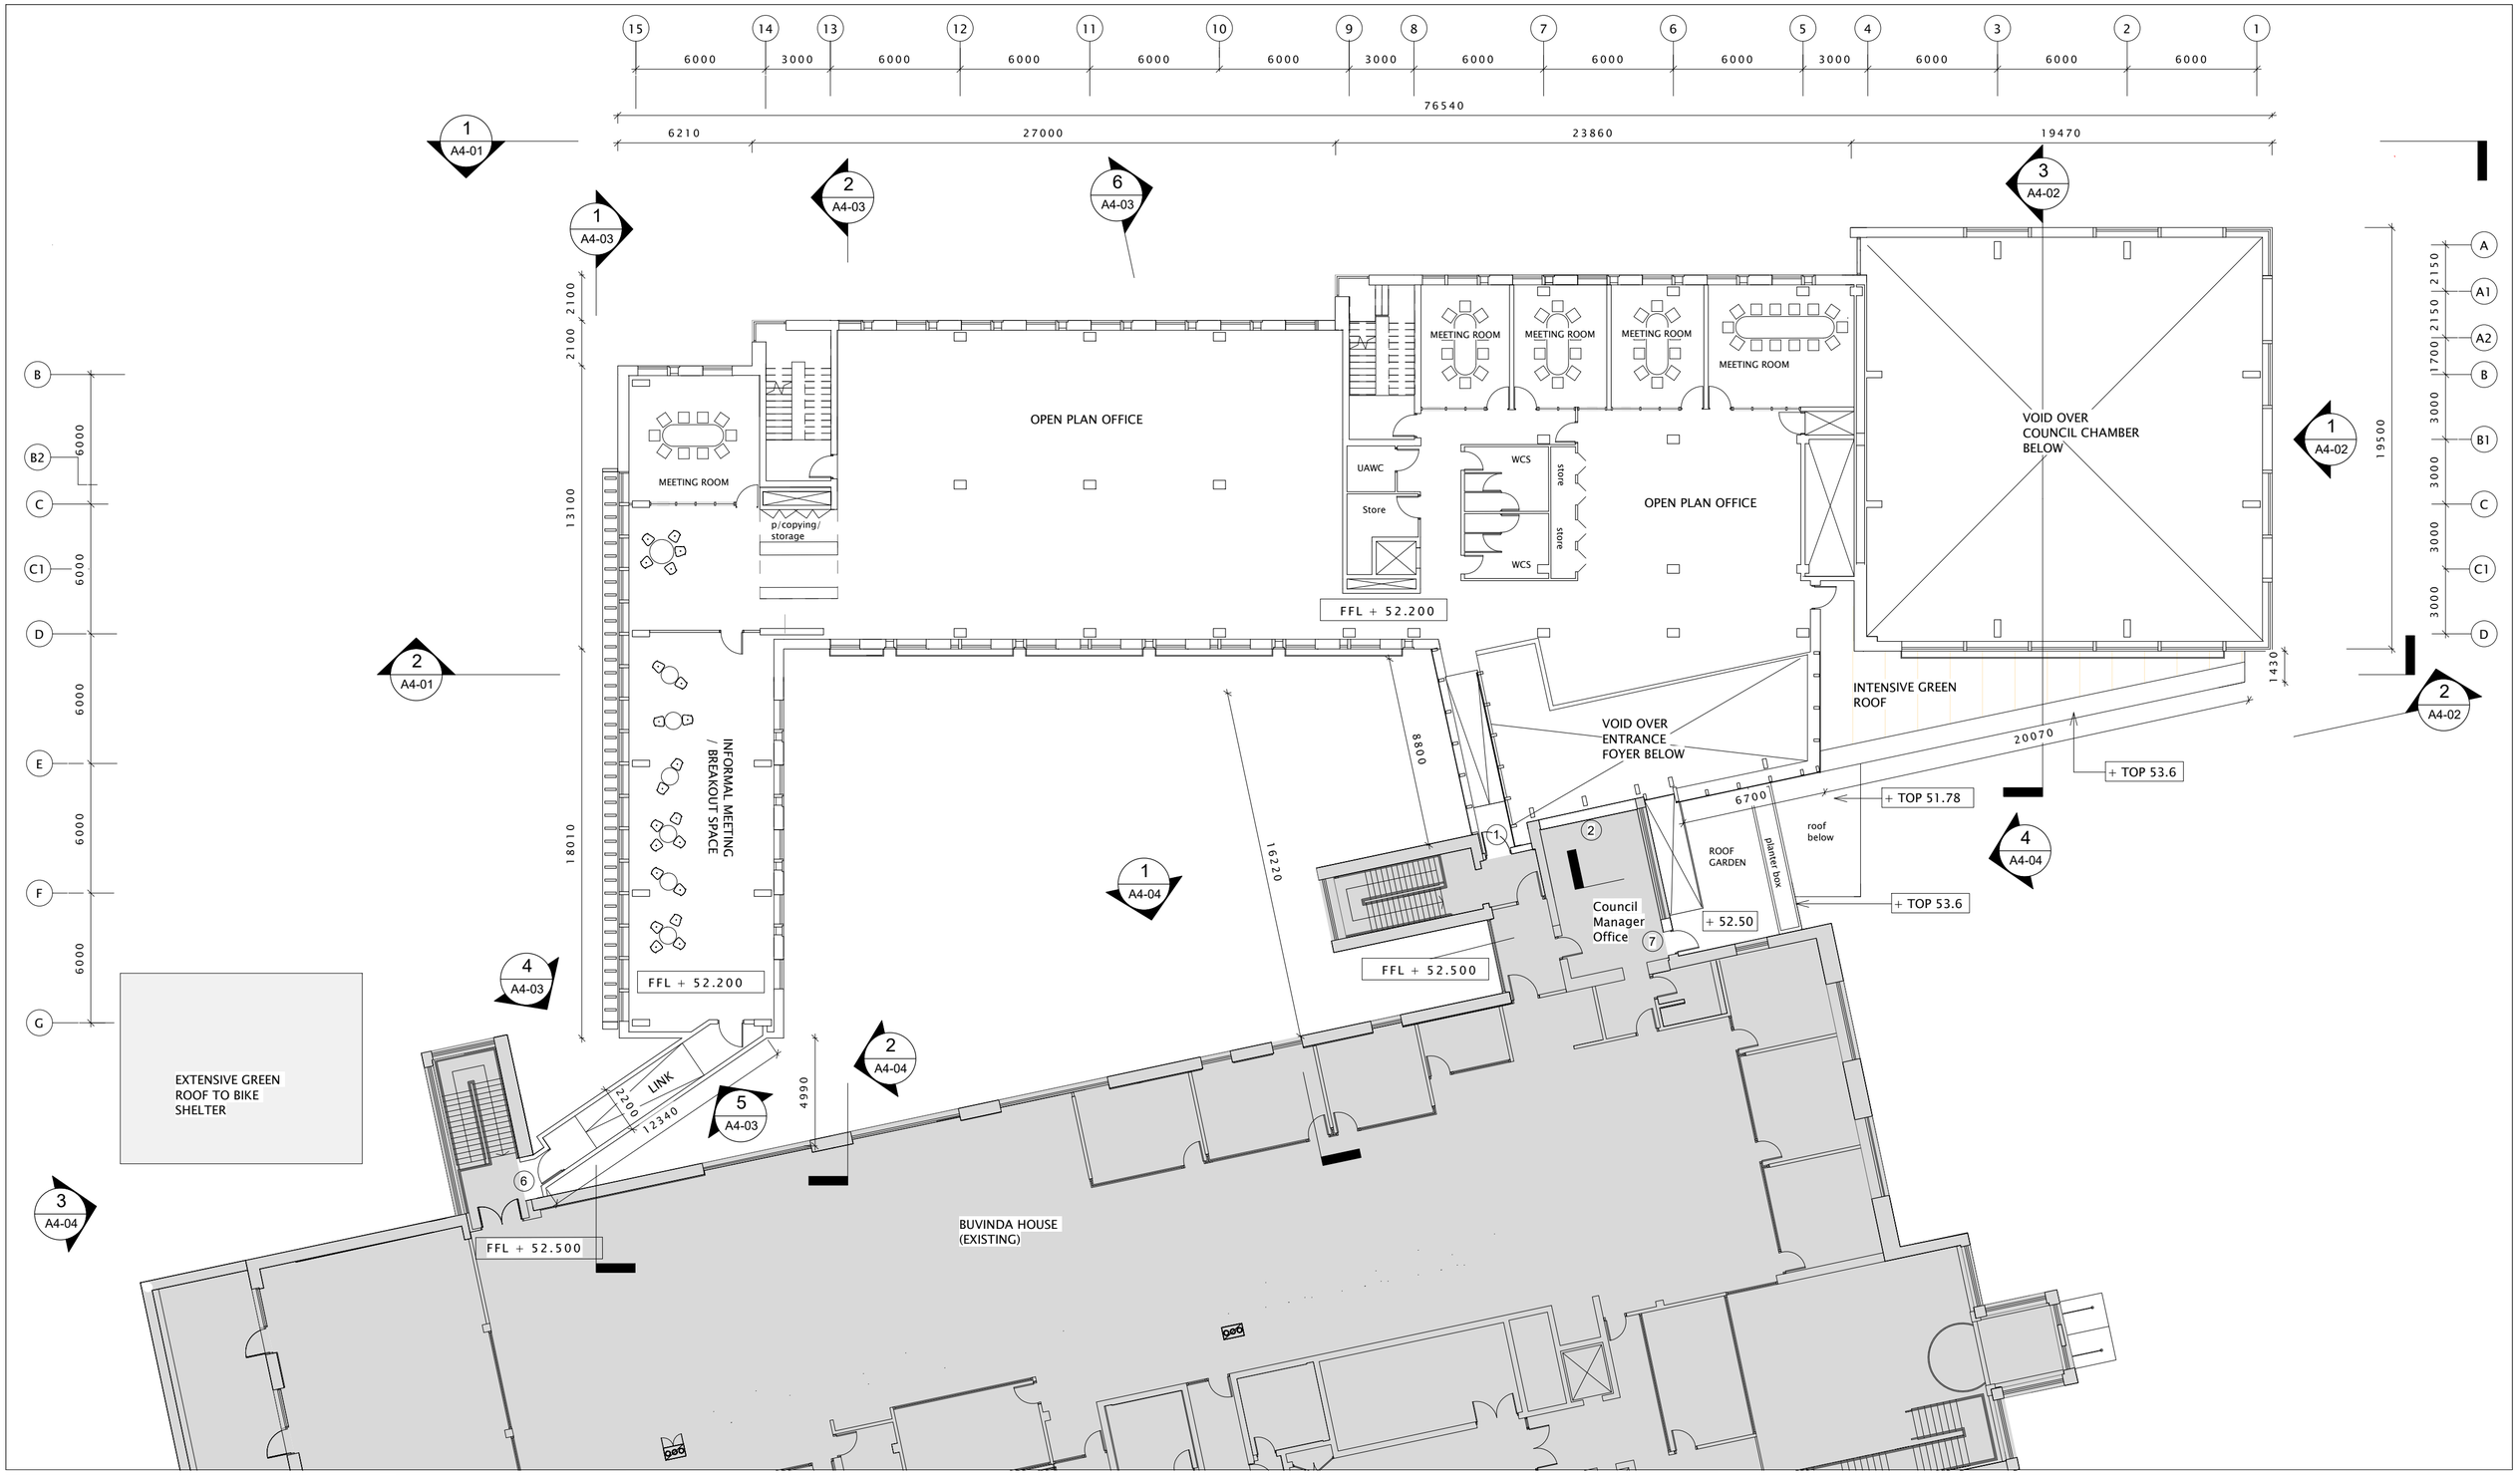

revision	drawn	checked	date	no.

KEY PLAN:

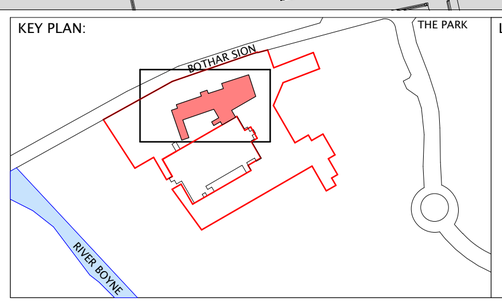

LEGEND :

1. NEW INFILL GLAZING WITH DOOR
2. NEW INFILL SOLID WALL
3. NEW INFILL GLAZING
4. NEW PARTITION WITH DOOR
5. NEW INFILL SOLID WALL
6. NEW OPENING IN EXISTING GLAZING
7. NEW DOOR IN EXISTING GLAZING
- EXISTING BUILDING

NOTES :

No dimensions on this drawing are to be scaled.
All levels and dimensions on this drawing are to be checked on site. Any discrepancies on this drawing are to be reported to and verified with the architect. This drawing is to be read in conjunction with all other application documentation and information as issued.

This is not a construction drawing, it is unsuitable for the purpose of construction and must on no account be used as such.

This drawing is the copyright of Bucholz McEvoy Architects Ltd and may not be copied, altered, or reproduced in any form or passed to a third party without license or written consent.

PLANNING

drawing PROPOSED FIRST FLOOR PLAN

drawing no.	scale	drawn	project no.
0314 A2-01	1 : 200 @ A2	MH	0314
	date NOV 2022	checked DH	revision

project MEATH COUNTY COUNCIL CHAMBER & OFFICES

client MEATH COUNTY COUNCIL

bucholzmcevoy ARCHITECTS
UNIT C MOUNTPLEASANT BUSINESS CENTRE UPPER MOUNTPLEASANT AVENUE DUBLIN 6 IRELAND
T +353 1 496 6340 F +353 1 496 6341 INFO@BMCEA.COM WWW.BMCEA.COM