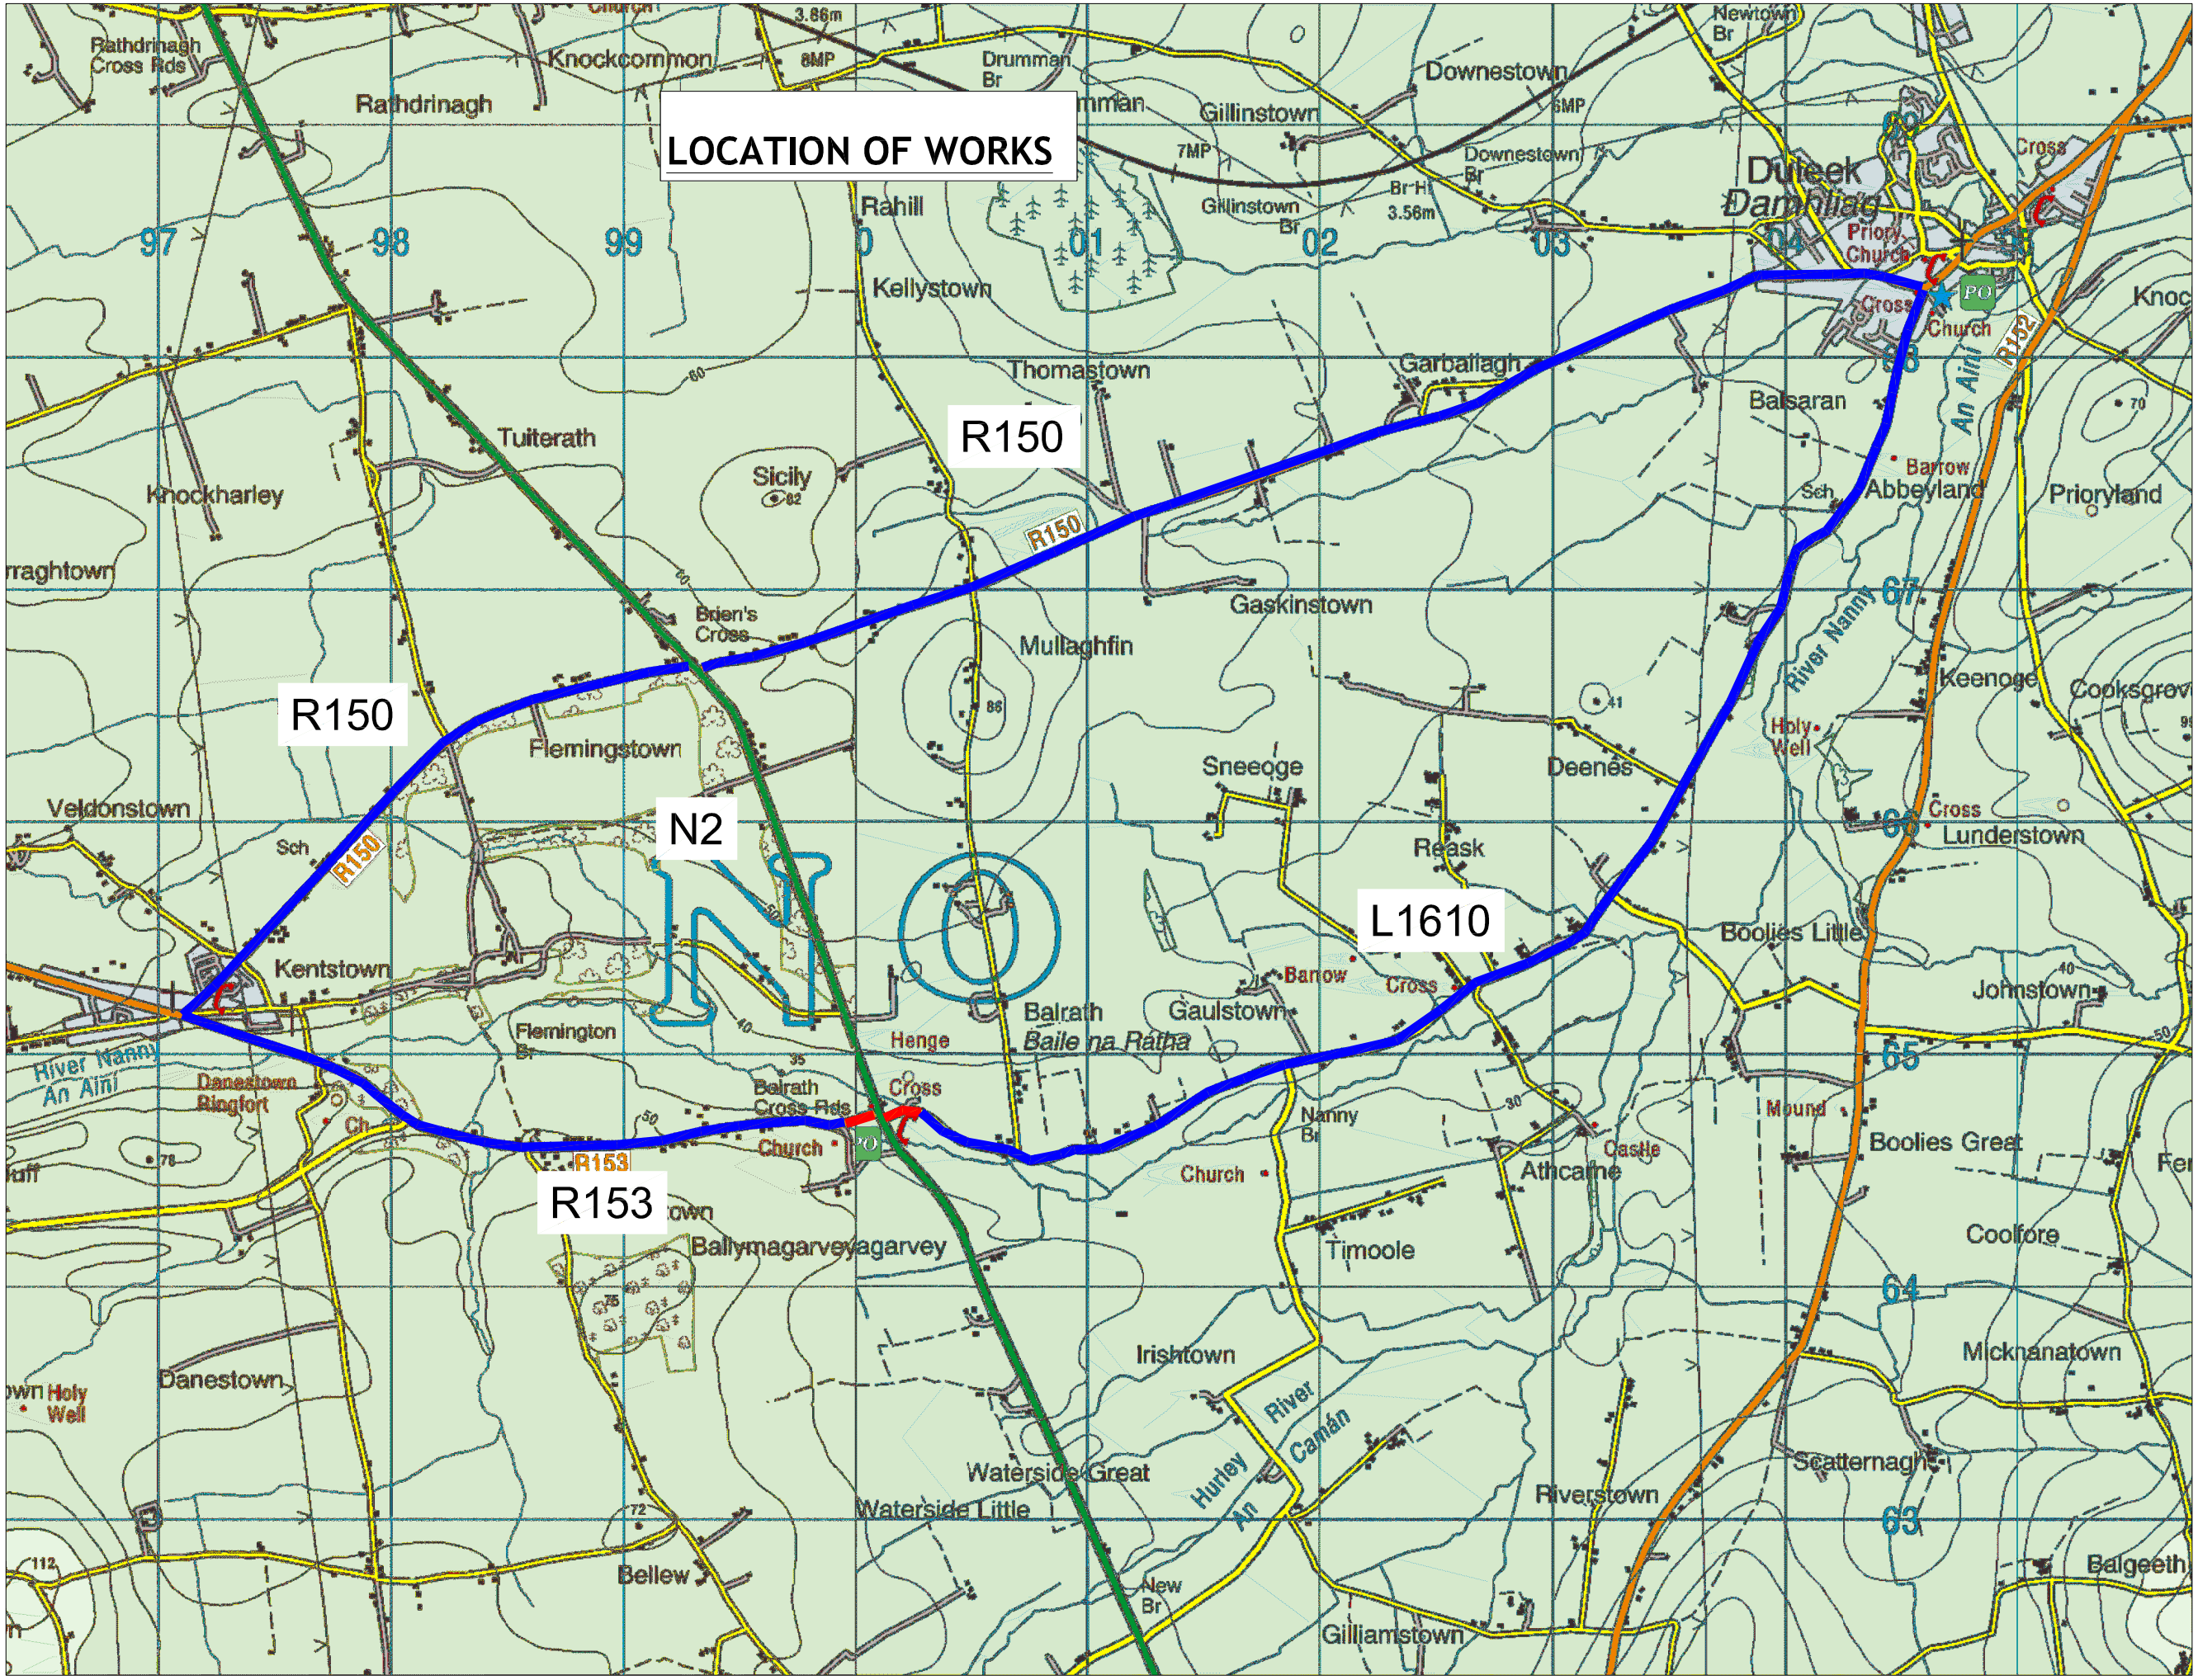

LEGEND:

Proposed Road Closure

Proposed Diversion Route

rev	modification	by	date

client
Meath County Council
Buvinda House
Dublin Rd
Navan

project
N2 Cushinstown Pavement Scheme

stage
Tender

title
Proposed Road Closure of R153 & L1610

scales
NTS

surveyed	drawn	checked	date
SN	SN	PMcN	19/10/17

MEATH COUNTY COUNCIL
ROAD DESIGN SECTION

drawing no.
N02_Cushinstown 001

revision