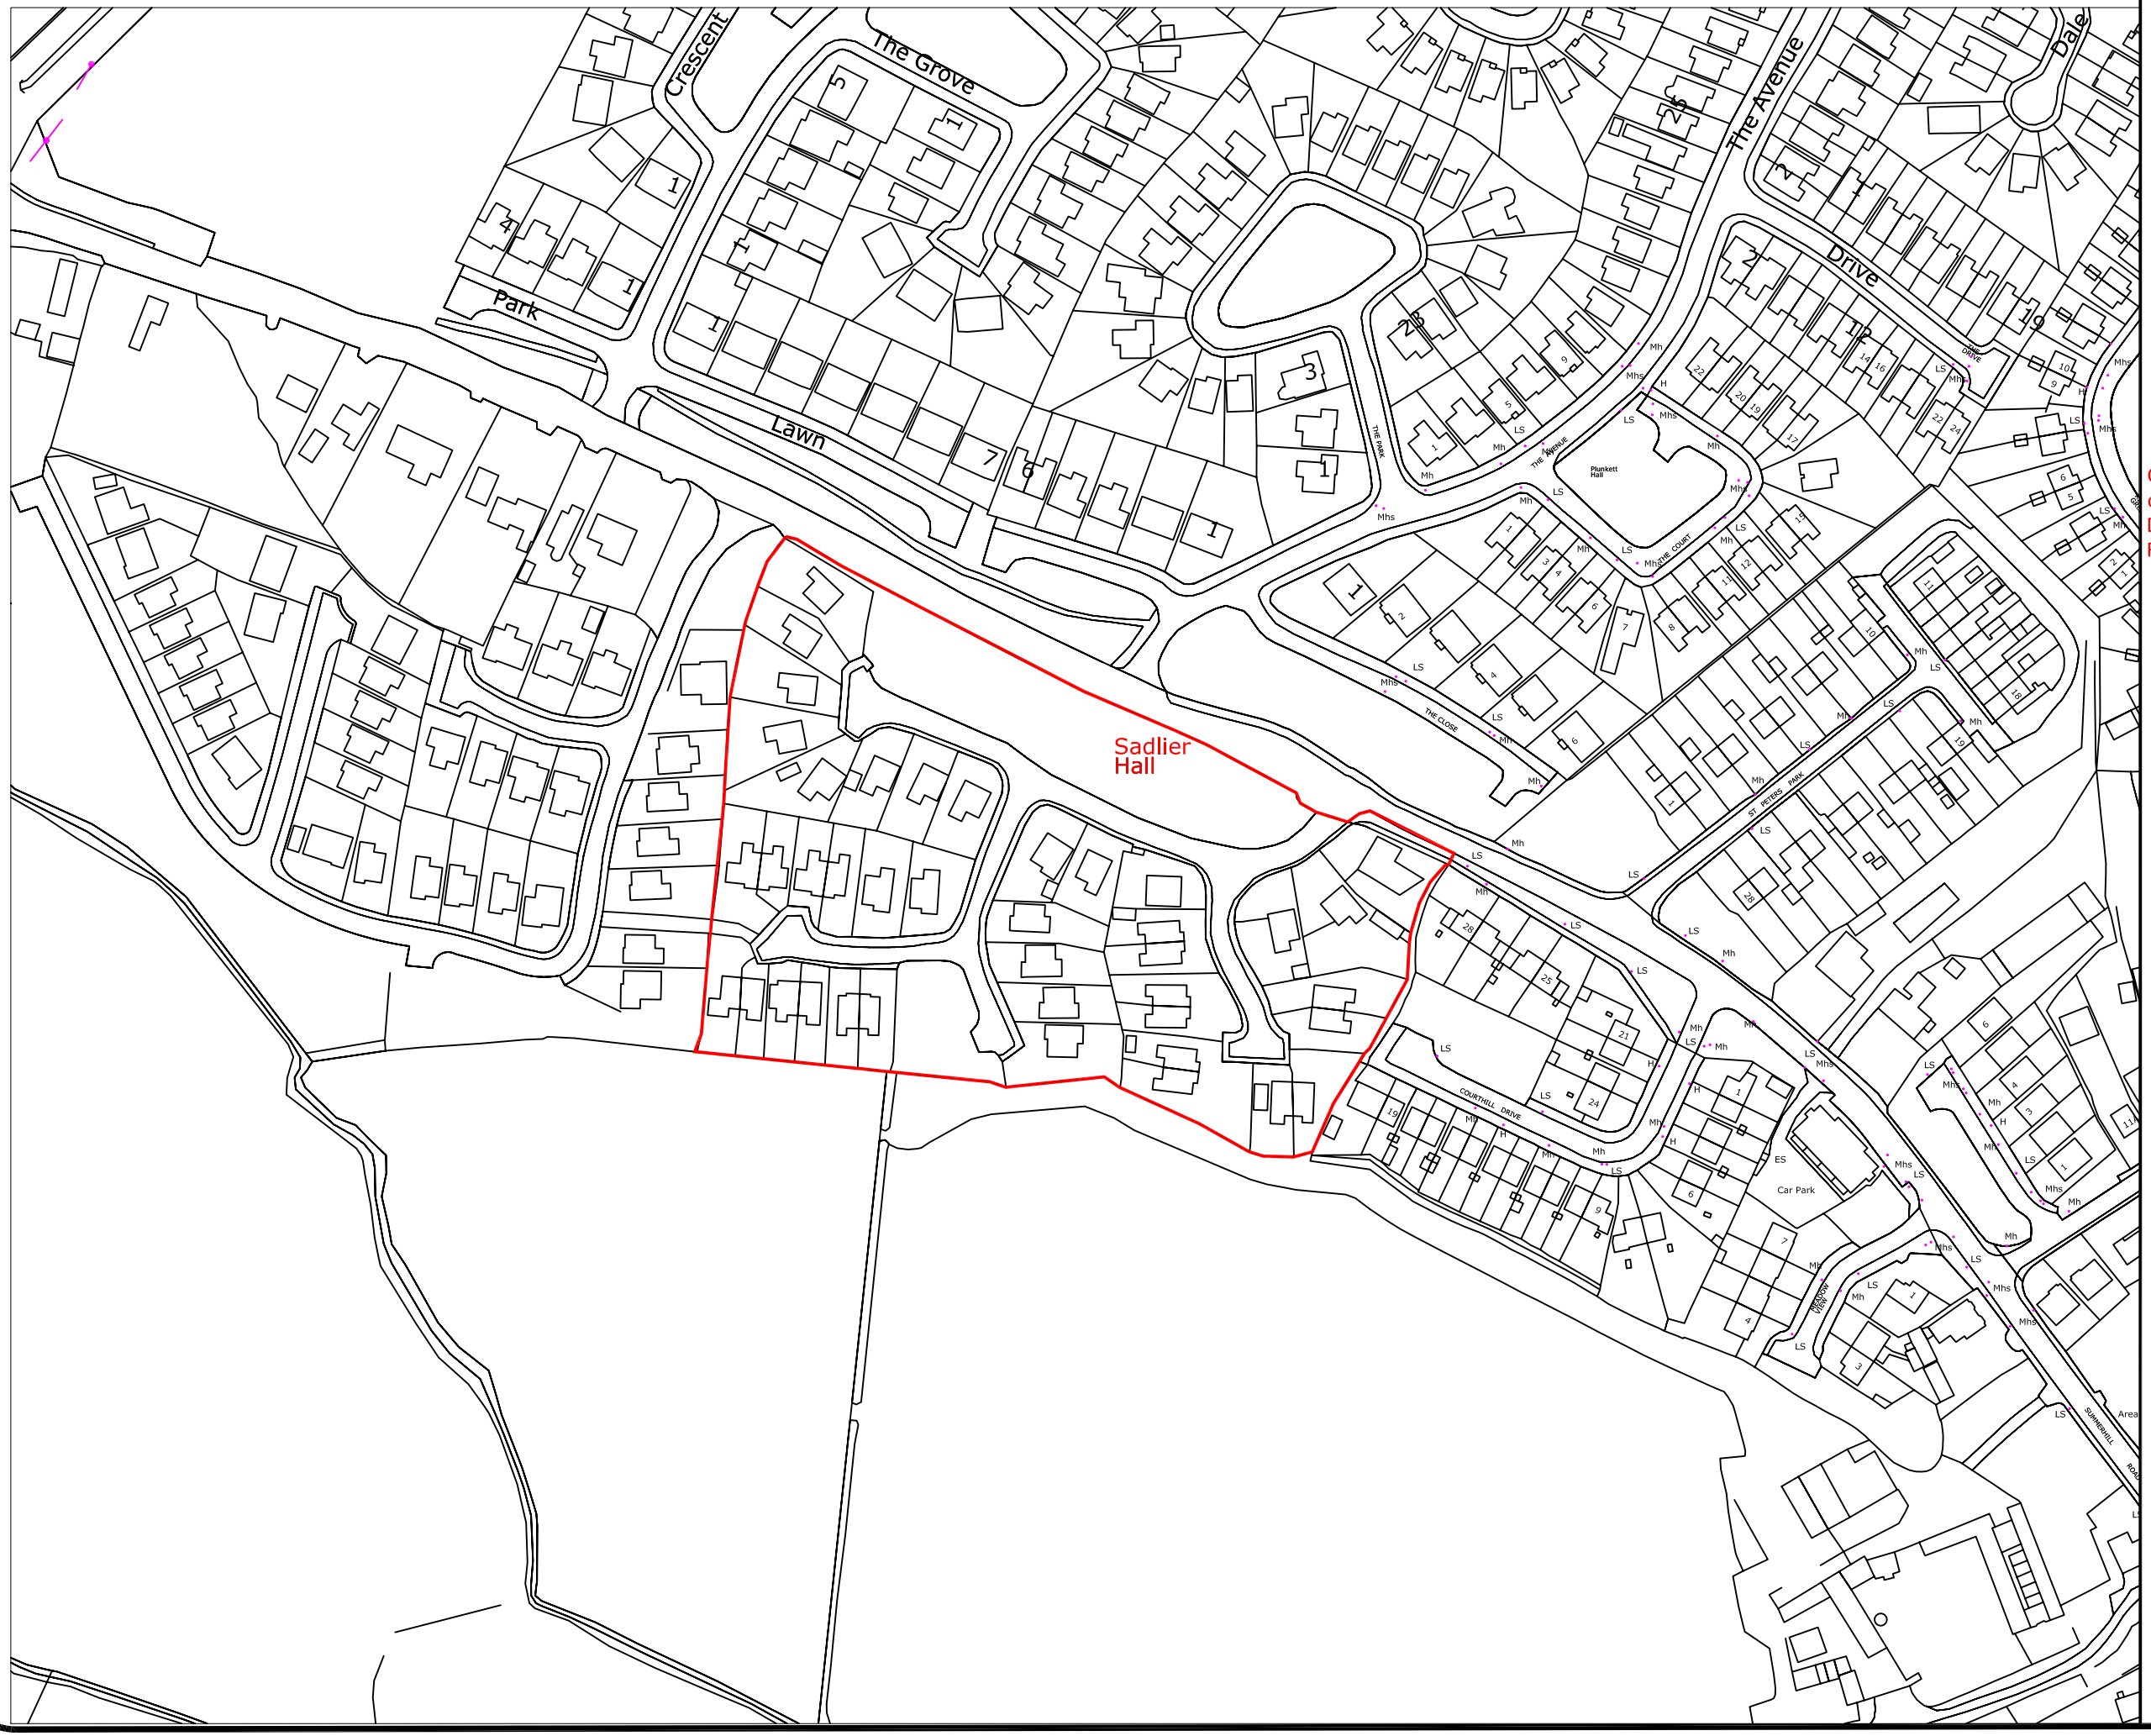

N

Outline of development to be taken in charge pursuant to the Planning and Development Acts 2000 - 2014 & Roads Act 1993.

MEATH COUNTY COUNCIL

project

ROADS ACT 1993 (Section 11)
ROADS REGULATIONS 1994
PLANNING & DEVELOPMENT ACTS 2000–2014
(SECTION 180)
NOTICE OF DECLARATION OF PUBLIC ROADS
TAKING IN CHARGE OF ESTATE

project

Sadlier Hall

Dundoyne, Co. Meath

stage

PUBLIC CONSULTATION DISPLAY

scales

1:1000 @ A1 size

surveyed	drawn	checked	date
OSI	SC	JS	Oct 2014

MEATH COUNTY COUNCIL
PLANNING DEPARTMENT
BUVINDA HOUSE
DUBLIN ROAD
NAVAN, CO. MEATH

DIRECTOR OF SERVICE
Mr. Kevin Stewart

drawing no.	revision
MCC/PL/TIC14_23	A