

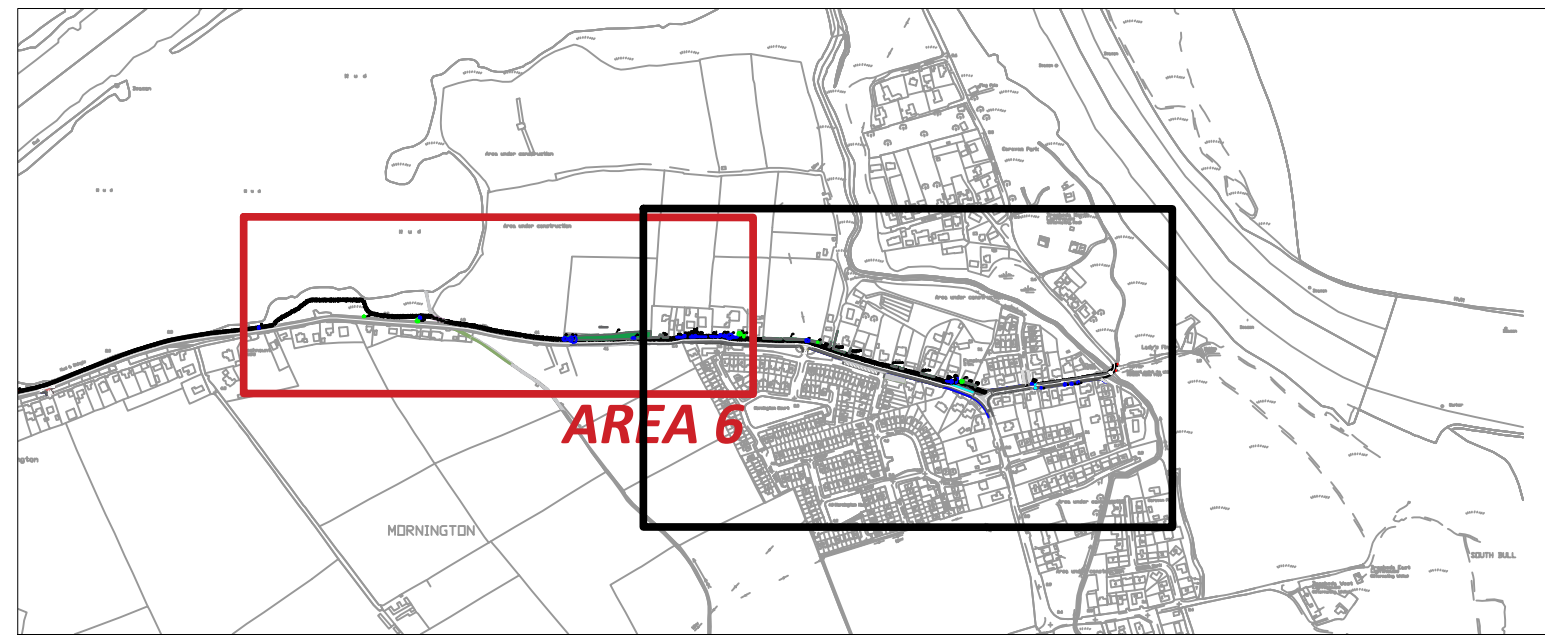


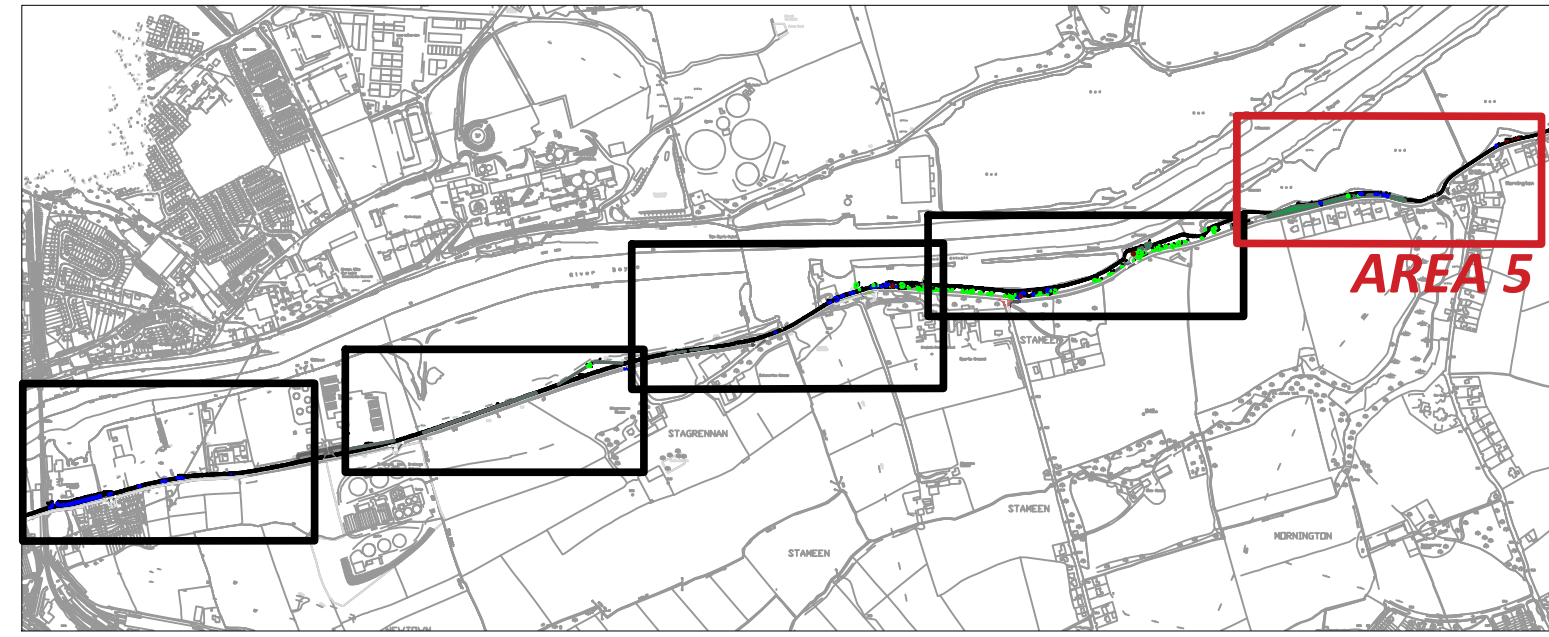

REV	DATE	DESCRIPTION

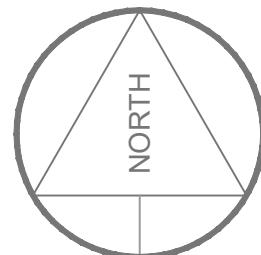

CMK Horticulture & Arboriculture Ltd.			
CLIENT: MEATH COUNTY COUNCIL		PROJECT: BOYNE GREENWAY, CO. LOUTH	
DRAWING: ARBORICULTURAL IMPACT - (3 OF 4)		DATE: 13-07-20	SCALE: 1:2000@A0
DRAWN BY: NIALL MCBRIDE		NMB INITIALS	REVISION: A
NOTES Do Not Scale. Use Pigned Dimensions Only. Not to Construct. Propose unless Specifically Marked. © THIS DRAWING IS COPYRIGHT OF CMK HORTICULTURE + ARBORICULTURE		STATUS: INFORMATION	
JOB NO. TBOY001		DRAWING NO. 109	