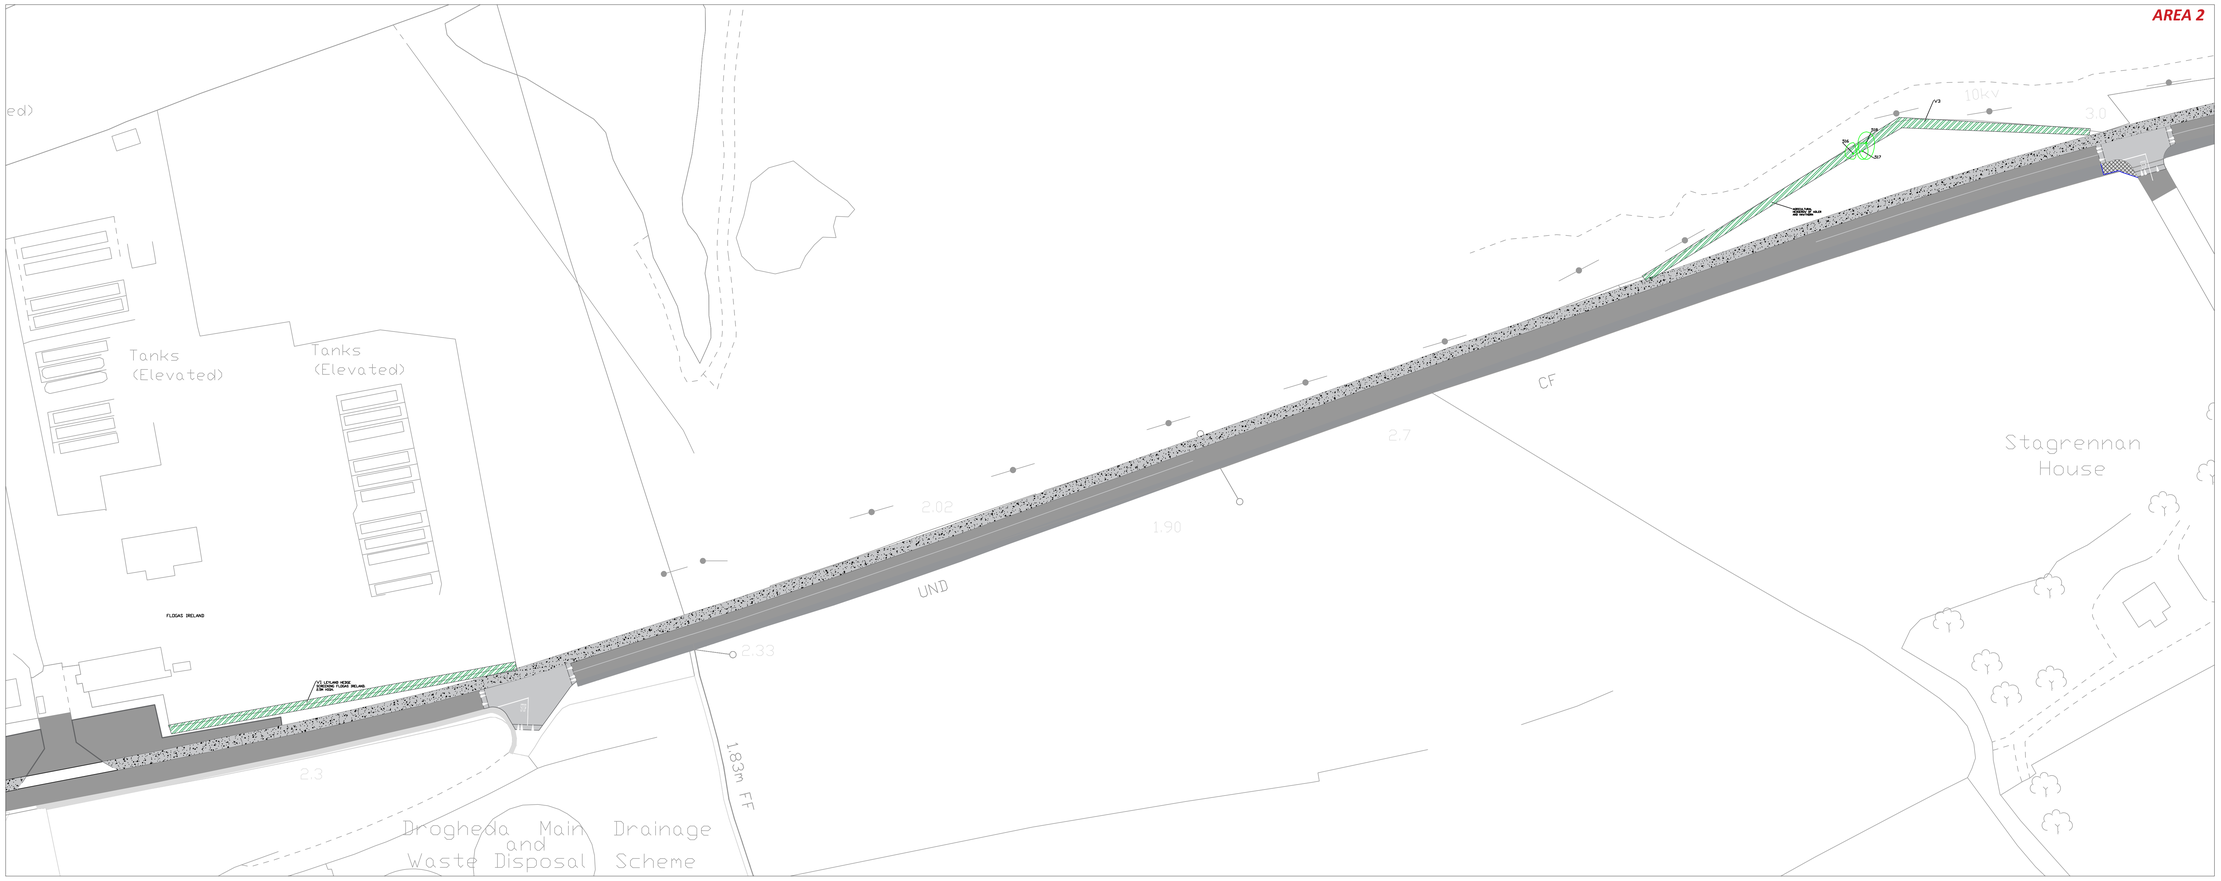

LEGEND

TREE PROTECTION

- TREES TO BE RETAINED
- TREE PROTECTION FENCING
- PLANNING BOUNDARY

Note: Refer to Arboricultural Impact Report for details on tree retention / removal

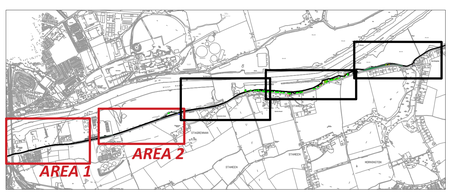

REV	DATE	DESCRIPTION

NORTH

CMK
Horticulture & Arboriculture Ltd.

CLIENT:	PROJECT:			JOB NO.
MEATH COUNTY COUNCIL	BOYNE GREENWAY, CO. LOUTH			TBOY001
	DRAWING: TREE PROTECTION - (1 OF 4)	DATE: 13-07-20	SCALE: 1:2000 @A0	DRAWING NO. 112
NOTES Do Not Scale. Use Figured Dimensions Only. Not for Construction Purposes unless Specifically Marked.	DRAWN BY: NIALL MCBRIDE		NMB INITIALS	REVISION. A
© THIS DRAWING IS COPYRIGHT OF CMK HORTICULTURE + ARBORICULTURE	STATUS: INFORMATION			