



LEGEND



TREE PROTECTION

TREES TO BE RETAINED


TREE PROTECTION FENCING

PLANNING BOUNDARY

Note: Refer to Arboricultural Impact Report for details on tree retention / removal

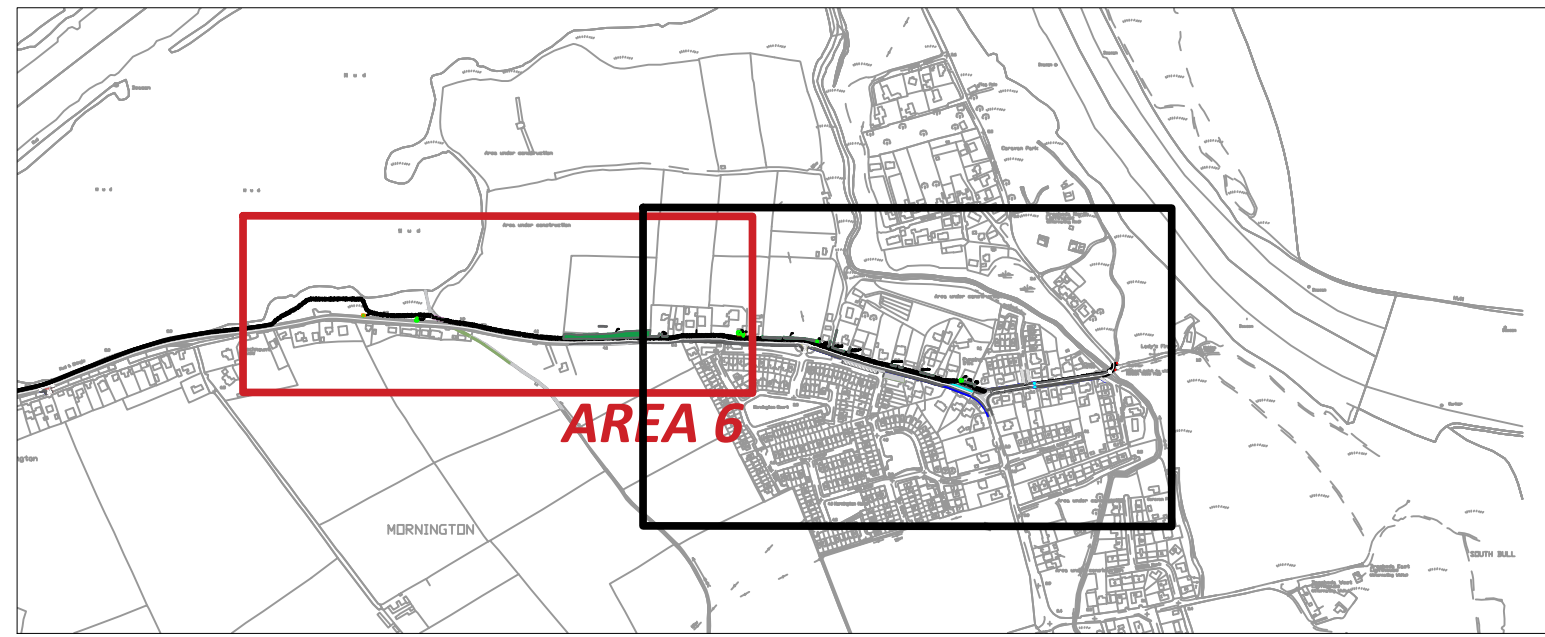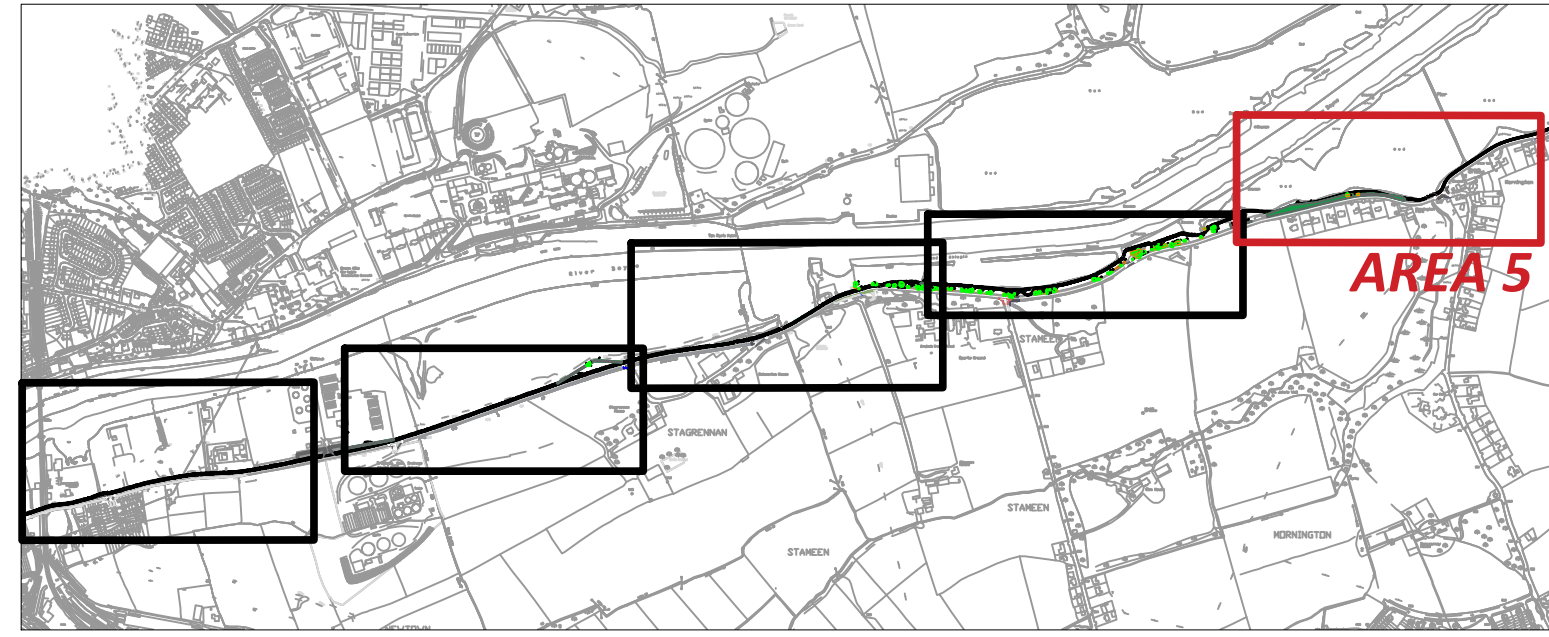

REV	DATE	DESCRIPTION

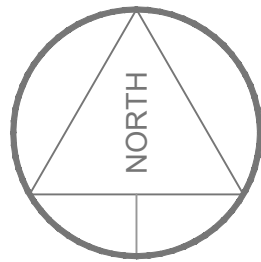

CMK

Horticulture & Arboriculture Ltd.

CLIENT:	PROJECT:	JOB NO:	
MEATH COUNTY COUNCIL	BOYNE GREENWAY, CO. LOUTH	TBOY001	
DRAWING:	TREE PROTECTION - (3 OF 4)	DATE:	SCALE:
13-07-20	1:2000 @A0	114	114
DRAWN BY:	NMB	INITIALS:	REVISION:
NIALL MCBRIDE	A		
STATUS: INFORMATION			

NOTES

Do Not Scale. Use Figure Dimensions Only.

Not to Construction Purpose unless Specifically Marked.

© THIS DRAWING IS COPYRIGHT OF CMK HORTICULTURE + ARBORICULTURE