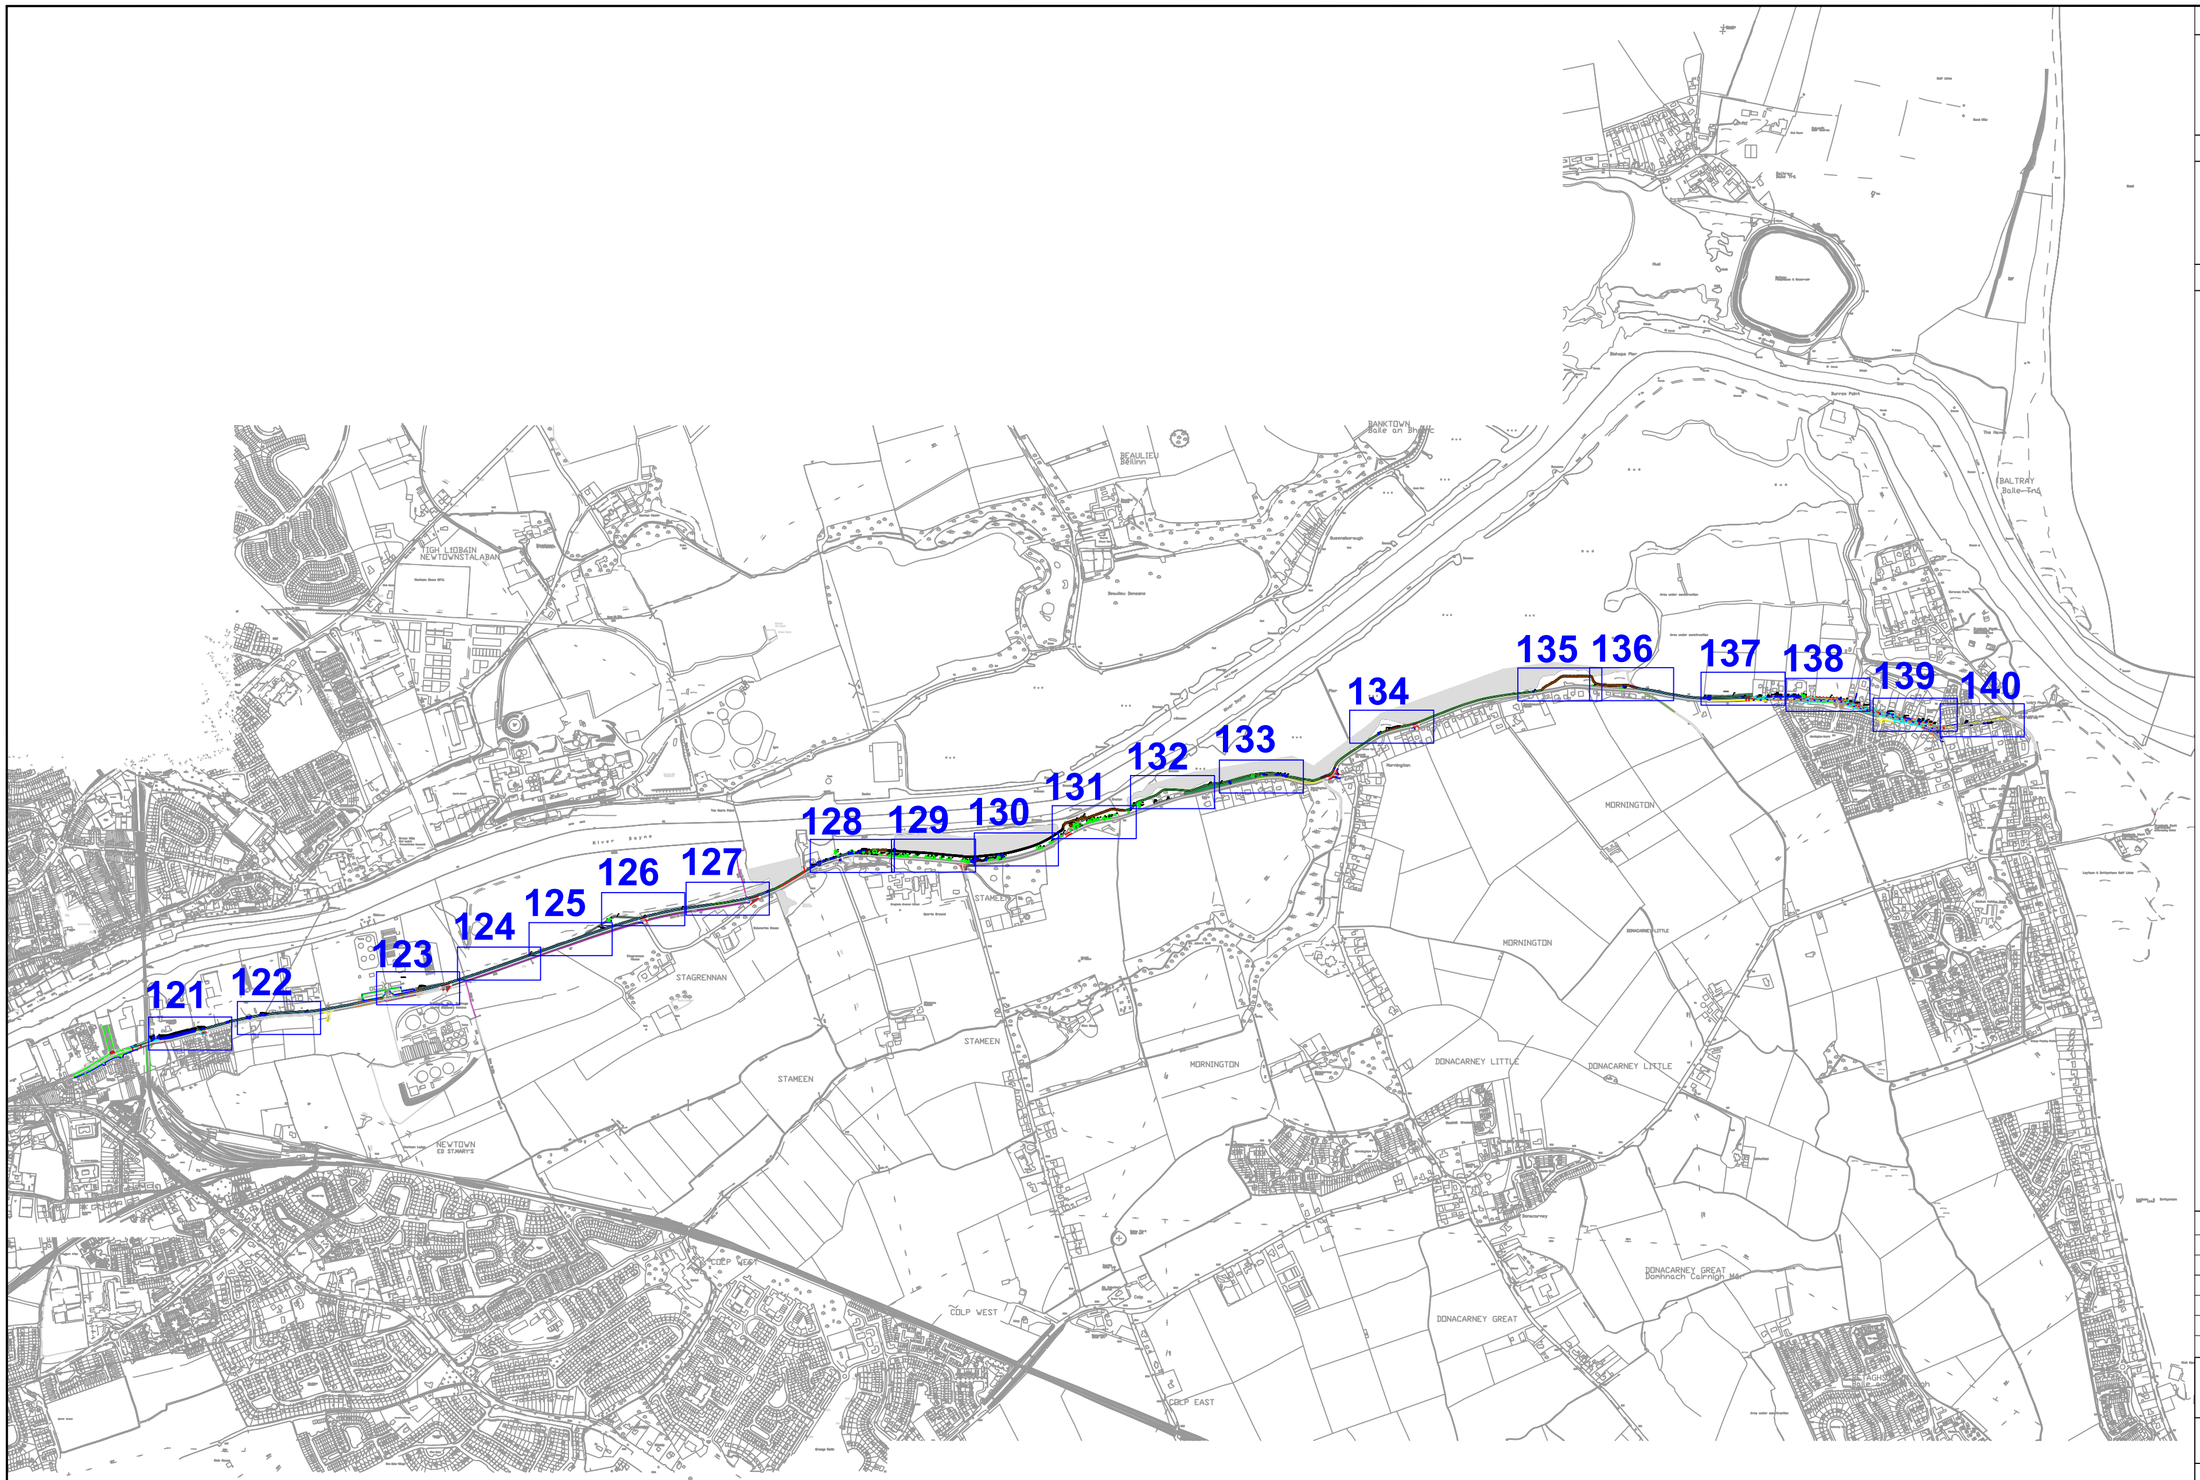


CLIENT

comhairle chontae na mí
meath county council

ENGINEERS

LEGEND

REVISIONS

REV	DATE	DESCRIPTION
A	20-12-21	Resized to A2
B	24-02-22	New proposed route data

PROJECT: BOYNE GREENWAY, CO. LOUTH/CO. MEATH		JOB NO. TBOY001
DRAWING: ARBORICULTURAL IMPACT (KEYPLAN)	DATE: 24-02-22	SCALE: As shown @ A2
DRAWN BY: NIALL MCBRIDE		**NMB** INITIALS
STATUS: PLANNING		
DRAWING NO. 120		**REVISION.** B

NOTES
Do Not Scale. Use Figured Dimensions Only.
Not for Construction Purposes unless Specifically Marked.

© THIS DRAWING IS COPYRIGHT OF CMK HORTICULTURE + ARBORICULTURE LTD.

CMK
Hort & Arb Ltd.

121

122

Ramp

ES

501 tree group

502 tree group

503

504

505

506 tree group

507

LS

H

Mh

Monument

BM 3.44

1

2

22

23

27

28

30

31

34

35

38

44

45

N

CLIENT

comhairle chontae na mí
meath county council

ENGINEERS

LEGEND

ARBORICULTURAL IMPACT

TREES TO BE RETAINED


TREES TO BE REMOVED DUE TO DEVELOPMENT

TREES TO BE REMOVED DUE TO POOR CONDITION

HEDGE TO BE RETAINED

HEDGE TO BE REMOVED TO FACILITATE CONSTRUCTION

KEYPLAN

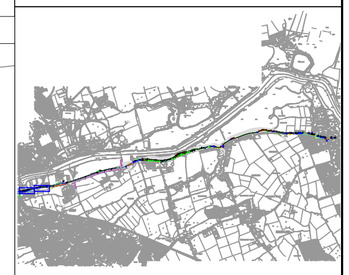

REVISIONS

REV	DATE	DESCRIPTION
A	20-12-21	Resized to A2
B	24-02-22	New proposed route data

PROJECT:
BOYNE GREENWAY, CO. LOUTH/CO. MEATH

JOB NO.
TBOY001

DRAWING:
ARBORICULTURAL IMPACT

DATE:
24-02-22

SCALE:
1:250 @ A2

DRAWN BY: NIALL MCBRIDE

NMB
INITIALS

STATUS: PLANNING

DRAWING NO. 120/121

REVISION.
B

NOTES
Do Not Scale. Use Figured Dimensions Only.
Not for Construction Purposes unless Specifically Marked.

© THIS DRAWING IS COPYRIGHT OF CMK HORTICULTURE + ARBORICULTURE LTD.

CMK
Hort & Arb Ltd.

123

FLOGAS IRELAND

V1 LEYLAND HEDGE SCREENING FLOGAS IRELAND. 2.5M HIGH.

STOP

2.3

Drogheda Main Drainag
and
Waste Disposal Scheme

124

V2

2.02

1.90

UND

2.33

N

CLIENT

comhairle chontae na mí
meath county council


ENGINEERS

LEGEND

ARBORICULTURAL IMPACT

- TREES TO BE RETAINED
- TREES TO BE REMOVED DUE TO DEVELOPMENT
- TREES TO BE REMOVED DUE TO POOR CONDITION
- HEDGE TO BE RETAINED
- HEDGE TO BE REMOVED TO FACILITATE CONSTRUCTION

KEYPLAN

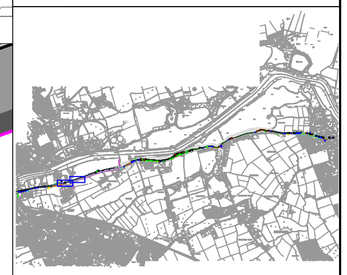

REVISIONS

REV	DATE	DESCRIPTION
A	20-12-21	Resized to A2
B	24-02-22	New proposed route data

PROJECT:
BOYNE GREENWAY, CO. LOUTH/CO. MEATH

JOB NO.
TBOY001

DRAWING:
ARBORICULTURAL IMPACT

DATE:
24-02-22

SCALE:
1:250 @ A2

DRAWN BY: NIALL MCBRIDE

NMB
INITIALS

STATUS: PLANNING

DRAWING NO. 123/124

REVISION.
B

NOTES
Do Not Scale. Use Figured Dimensions Only.
Not for Construction Purposes unless Specifically Marked.

© THIS DRAWING IS COPYRIGHT OF CMK HORTICULTURE + ARBORICULTURE LTD.

CMK
Hort & Arb Ltd.

125

AGRICULTURAL HEDGEROW OF ADLER AND HAWTHORN

V2

CF

2.7

126

V4

10kv

V3

3.0

522

518

516

517

Boro Co Bdy.

SIGN

ADLER

N

CLIENT

comhairle chontae na mí
meath county council


ENGINEERS

LEGEND

ARBORICULTURAL IMPACT

- TREES TO BE RETAINED
- TREES TO BE REMOVED DUE TO DEVELOPMENT
- TREES TO BE REMOVED DUE TO POOR CONDITION
- HEDGE TO BE RETAINED
- HEDGE TO BE REMOVED TO FACILITATE CONSTRUCTION

KEYPLAN

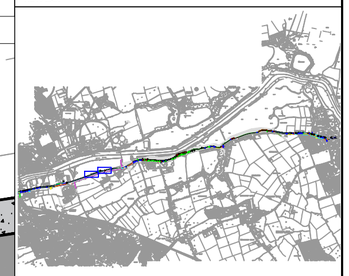

REVISIONS

REV	DATE	DESCRIPTION
A	20-12-21	Resized to A2
B	24-02-22	New proposed route data

PROJECT:
BOYNE GREENWAY, CO. LOUTH/CO. MEATH

JOB NO.
TBOY001

DRAWING:
ARBORICULTURAL IMPACT

DATE:
24-02-22

SCALE:
1:250 @ A2

DRAWN BY: NIALL MCBRIDE

NMB
INITIALS

STATUS: PLANNING

DRAWING NO. 125/126


REVISION.
B

NOTES
Do Not Scale. Use Figured Dimensions Only.
Not for Construction Purposes unless Specifically Marked.


© THIS DRAWING IS COPYRIGHT OF CMK HORTICULTURE + ARBORICULTURE LTD.

CMK
Hort & Arb Ltd.

127

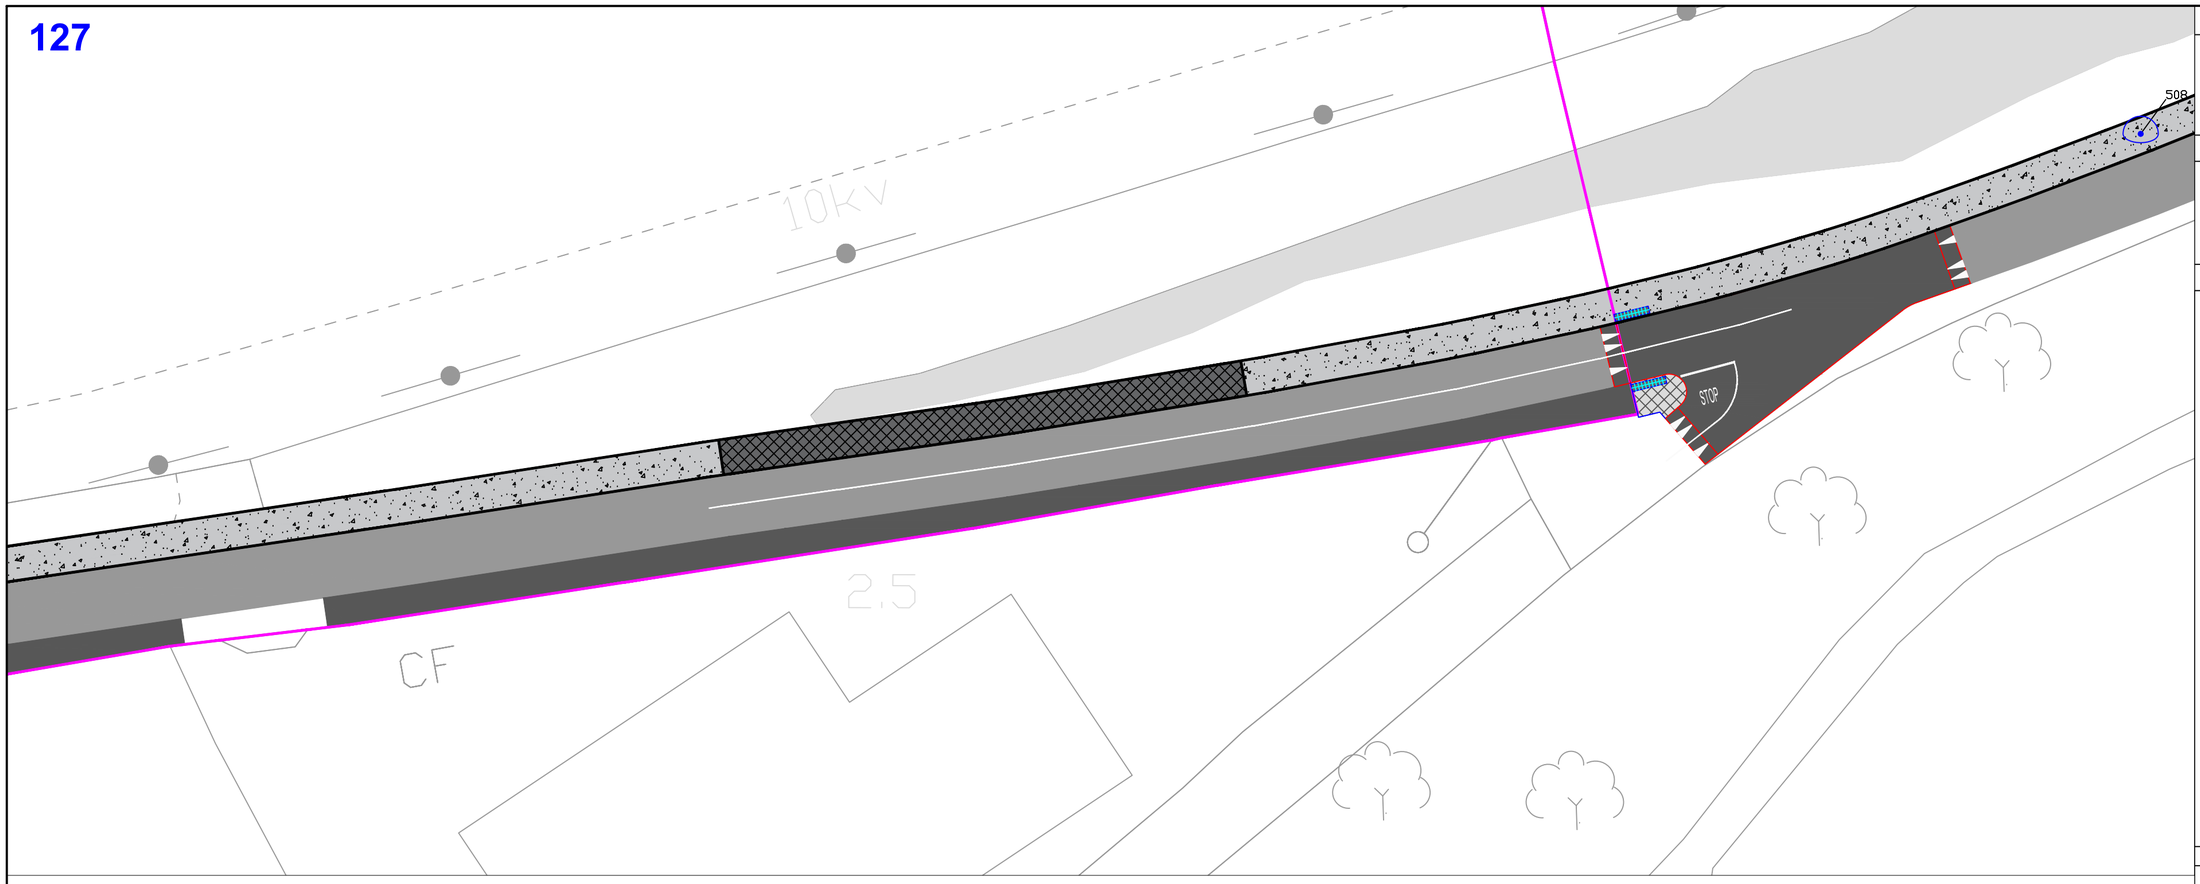

128

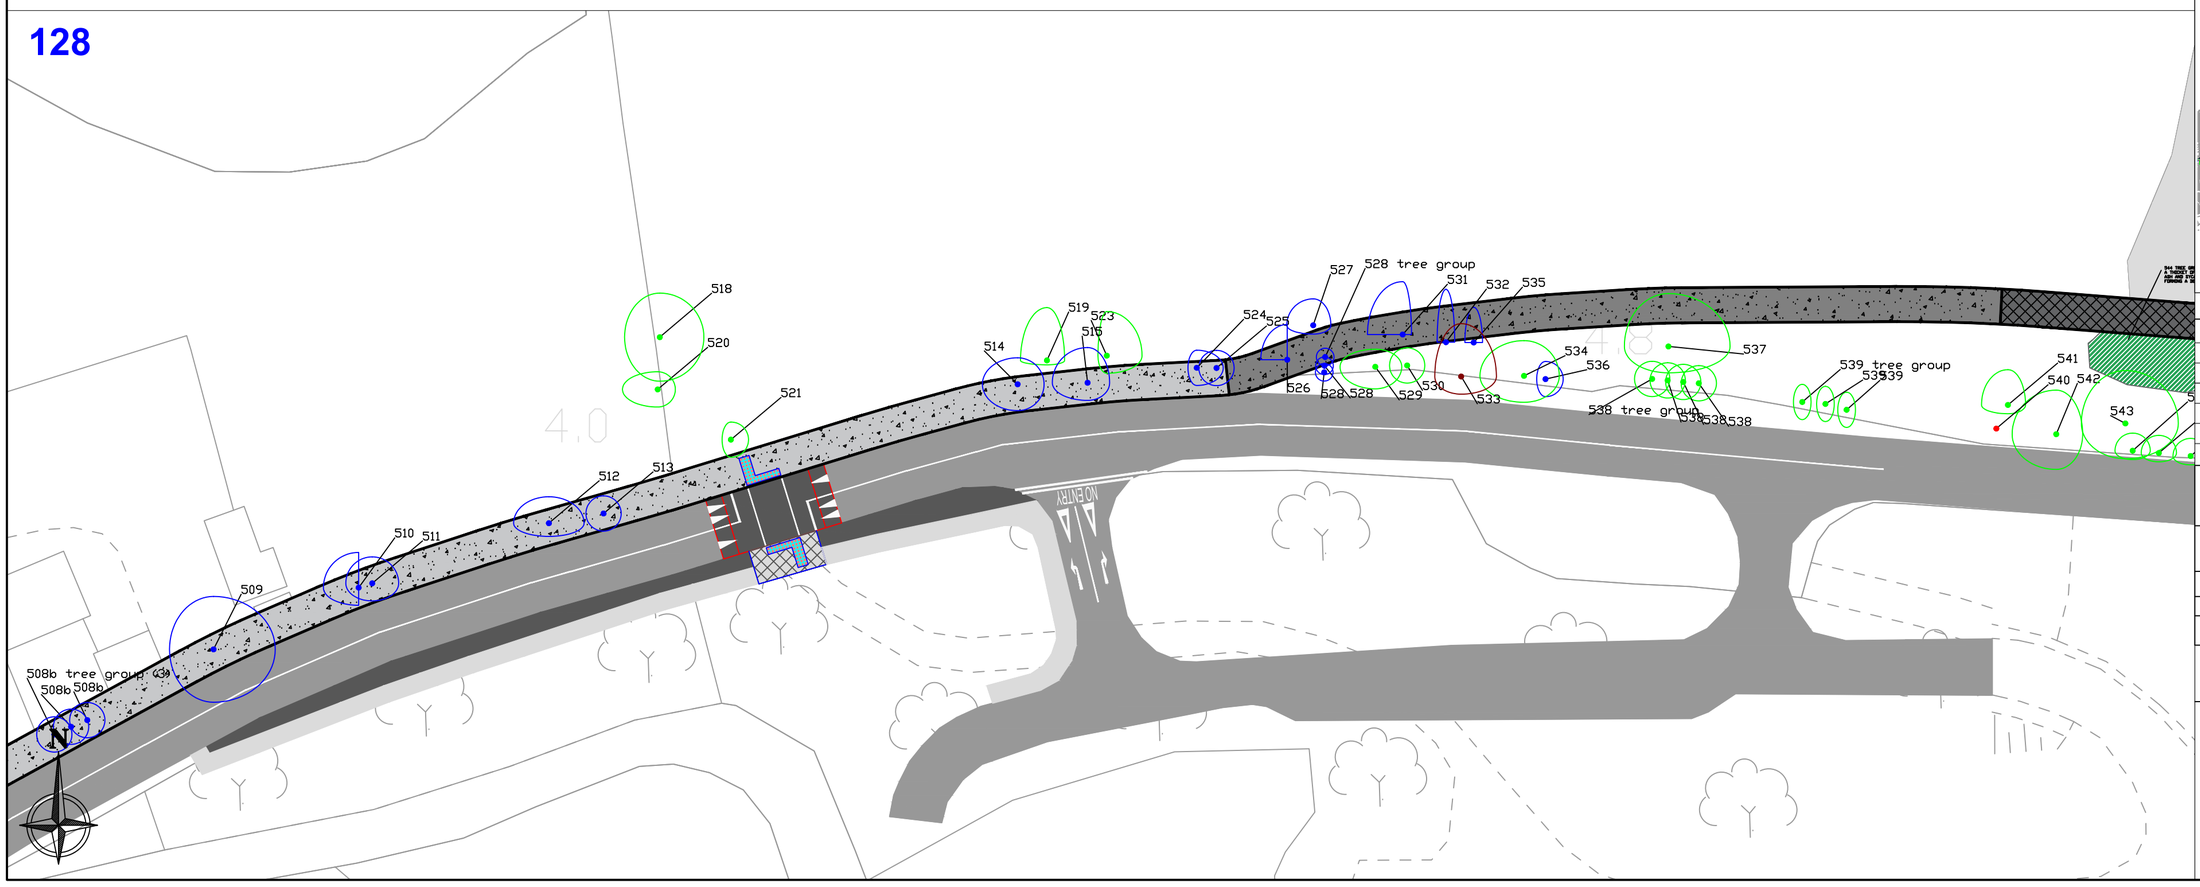

CLIENT

comhairle chontae na mí
meath county council


ENGINEERS

LEGEND

ARBORICULTURAL IMPACT

- TREES TO BE RETAINED
- TREES TO BE REMOVED DUE TO DEVELOPMENT
- TREES TO BE REMOVED DUE TO POOR CONDITION
- HEDGE TO BE RETAINED
- HEDGE TO BE REMOVED TO FACILITATE CONSTRUCTION

KEYPLAN

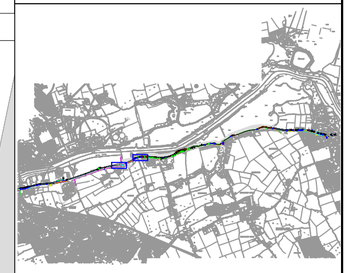

REVISIONS

REV	DATE	DESCRIPTION
A	20-12-21	Resized to A2
B	24-02-22	New proposed route data

PROJECT: BOYNE GREENWAY, CO. LOUTH/CO. MEATH		JOB NO. TBOY001
DRAWING: ARBORICULTURAL IMPACT	DATE: 24-02-22	SCALE: 1:250 @ A2
DRAWN BY: NIALL MCBRIDE		**NMB** INITIALS
STATUS: PLANNING		
DRAWING NO. 127/128		**REVISION.** B

NOTES
Do Not Scale. Use Figured Dimensions Only.
Not for Construction Purposes unless Specifically Marked.

© THIS DRAWING IS COPYRIGHT OF CMK HORTICULTURE + ARBORICULTURE LTD.

CMK
Hort & Arb Ltd.

129

543
545 tree group (6)
545
545
545
545
545
545
546
547
548
549
550
552
553
551
554
555
556
557
558
559
560
561
564
565
566
567
569
570
571
572
568
STOP

130

575
574
576
577
578
579
580
581
584
585
586
582
583
587
588
589
590
591
592
593

N

CLIENT

comhairle chontae na mí
meath county council

ENGINEERS

LEGEND

ARBORICULTURAL IMPACT

TREES TO BE RETAINED

TREES TO BE REMOVED DUE TO DEVELOPMENT

TREES TO BE REMOVED DUE TO POOR CONDITION

HEDGE TO BE RETAINED

HEDGE TO BE REMOVED TO FACILITATE CONSTRUCTION

KEYPLAN

REVISIONS

REV	DATE	DESCRIPTION
A	20-12-21	Resized to A2
B	24-02-22	New proposed route data

PROJECT:
BOYNE GREENWAY, CO. LOUTH/CO. MEATH

JOB NO.
TBOY001

DRAWING:
ARBORICULTURAL IMPACT

DATE:
24-02-22

SCALE:
1:250 @ A2

DRAWN BY: NIALL MCBRIDE

NMB
INITIALS

STATUS: PLANNING

DRAWING NO. 129/130

REVISION.
B

NOTES
Do Not Scale. Use Figured Dimensions Only.
Not for Construction Purposes unless Specifically Marked.

© THIS DRAWING IS COPYRIGHT OF CMK HORTICULTURE + ARBORICULTURE LTD.

CMK
Hort & Arb Ltd.

131

Beacon

V6

V6

V5

594

595

596

597

598

599

600

601

602

603

604

605

606

607

608

609

610

611

612

613

614

615

616

617

618

619

620

621

622

623

624

662

8.5

9.3

93

132

SCRUB VEGETATION INCLUDING FLAIR AND JUVENILE ASH

AREA OJ JUVENILE GRISELINIA HEDGE.

AREA OJ PRIVET HEDGE.

664

665

665

665

8.4

62

Orkney Ville

N

CLIENT

comhairle chontae na mí
meath county council

ENGINEERS

LEGEND

ARBORICULTURAL IMPACT

TREES TO BE RETAINED


TREES TO BE REMOVED DUE TO DEVELOPMENT

TREES TO BE REMOVED DUE TO POOR CONDITION

HEDGE TO BE RETAINED

HEDGE TO BE REMOVED TO FACILITATE CONSTRUCTION

KEYPLAN

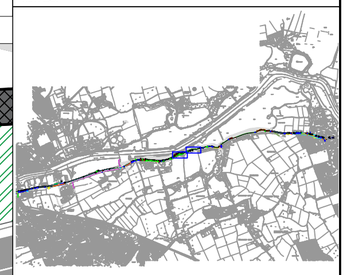

REVISIONS

REV	DATE	DESCRIPTION
A	20-12-21	Resized to A2
B	24-02-22	New proposed route data


PROJECT: BOYNE GREENWAY, CO. LOUTH/CO. MEATH		JOB NO. TBOY001
DRAWING: ARBORICULTURAL IMPACT	DATE: 24-02-22	SCALE: 1:500 @ A2
DRAWN BY: NIALL MCBRIDE		**NMB** INITIALS
STATUS: PLANNING		
DRAWING NO. 131/132		**REVISION.** B

NOTES
Do Not Scale. Use Figured Dimensions Only.
Not for Construction Purposes unless Specifically Marked.


© THIS DRAWING IS COPYRIGHT OF CMK HORTICULTURE + ARBORICULTURE LTD.

CMK
Hort & Arb Ltd.

133

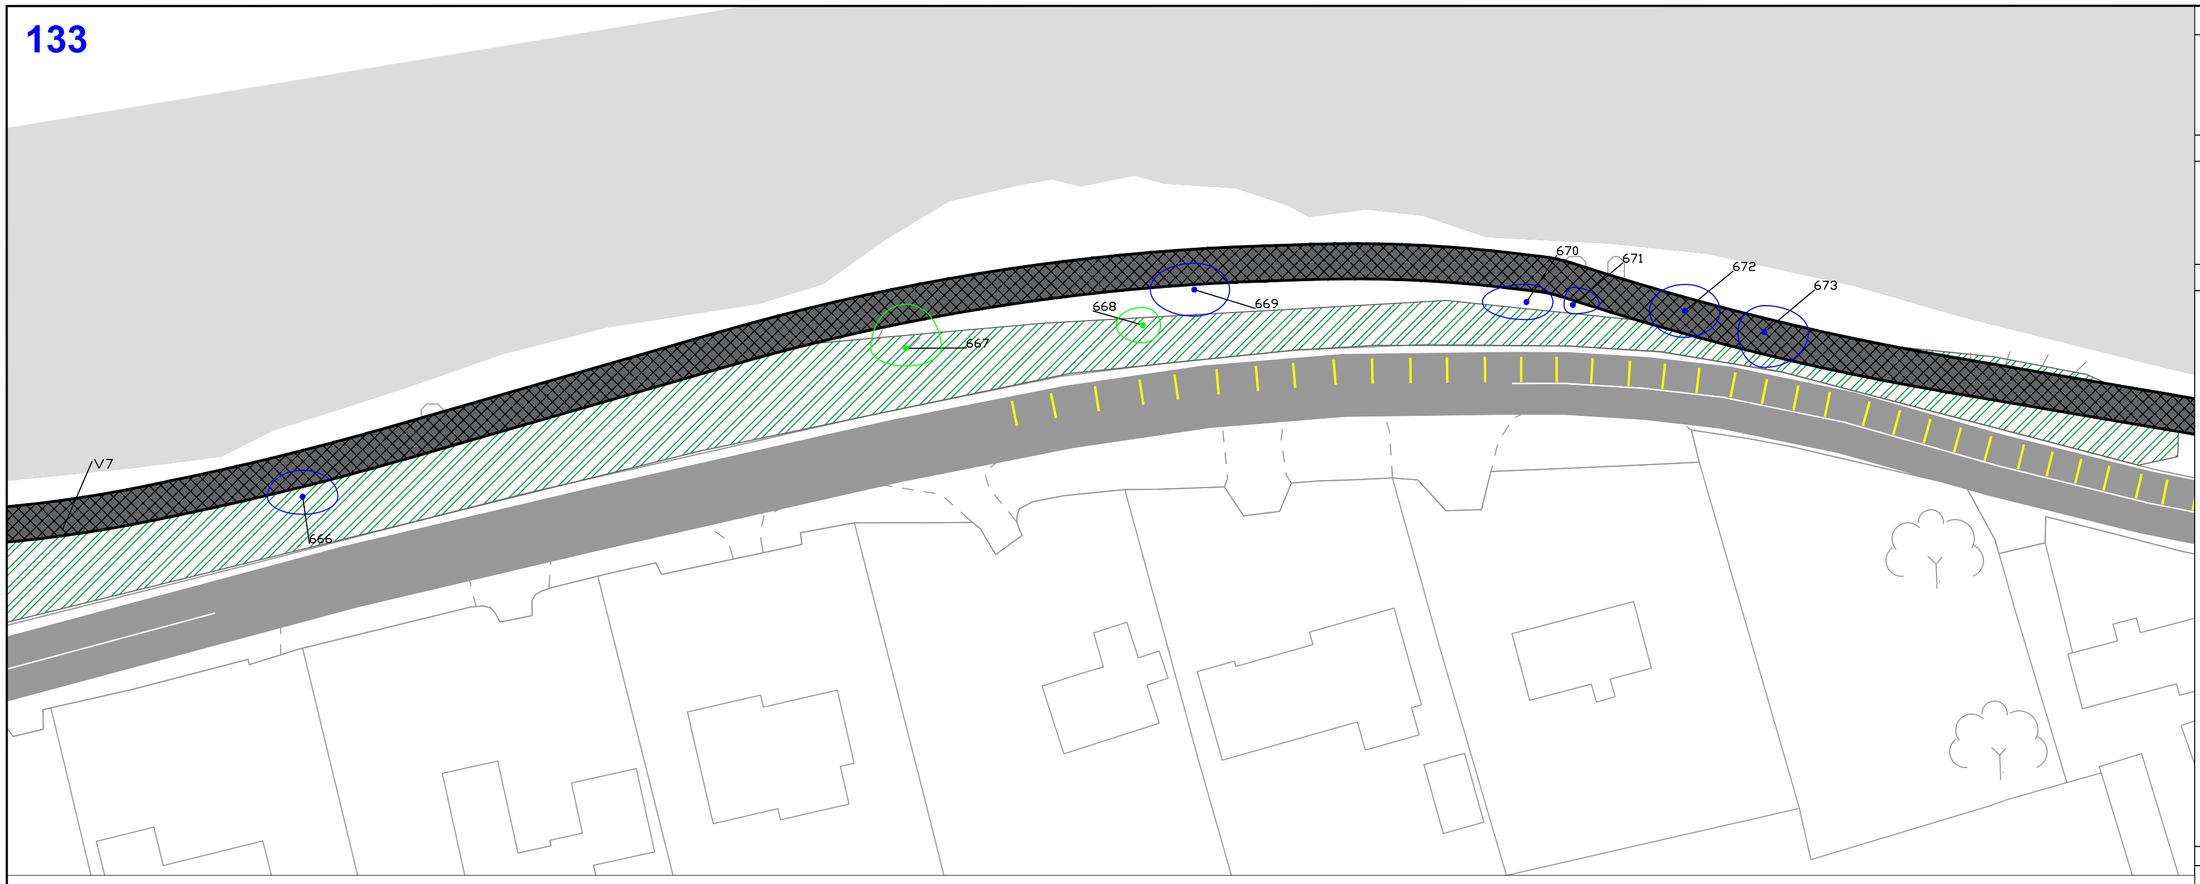

134

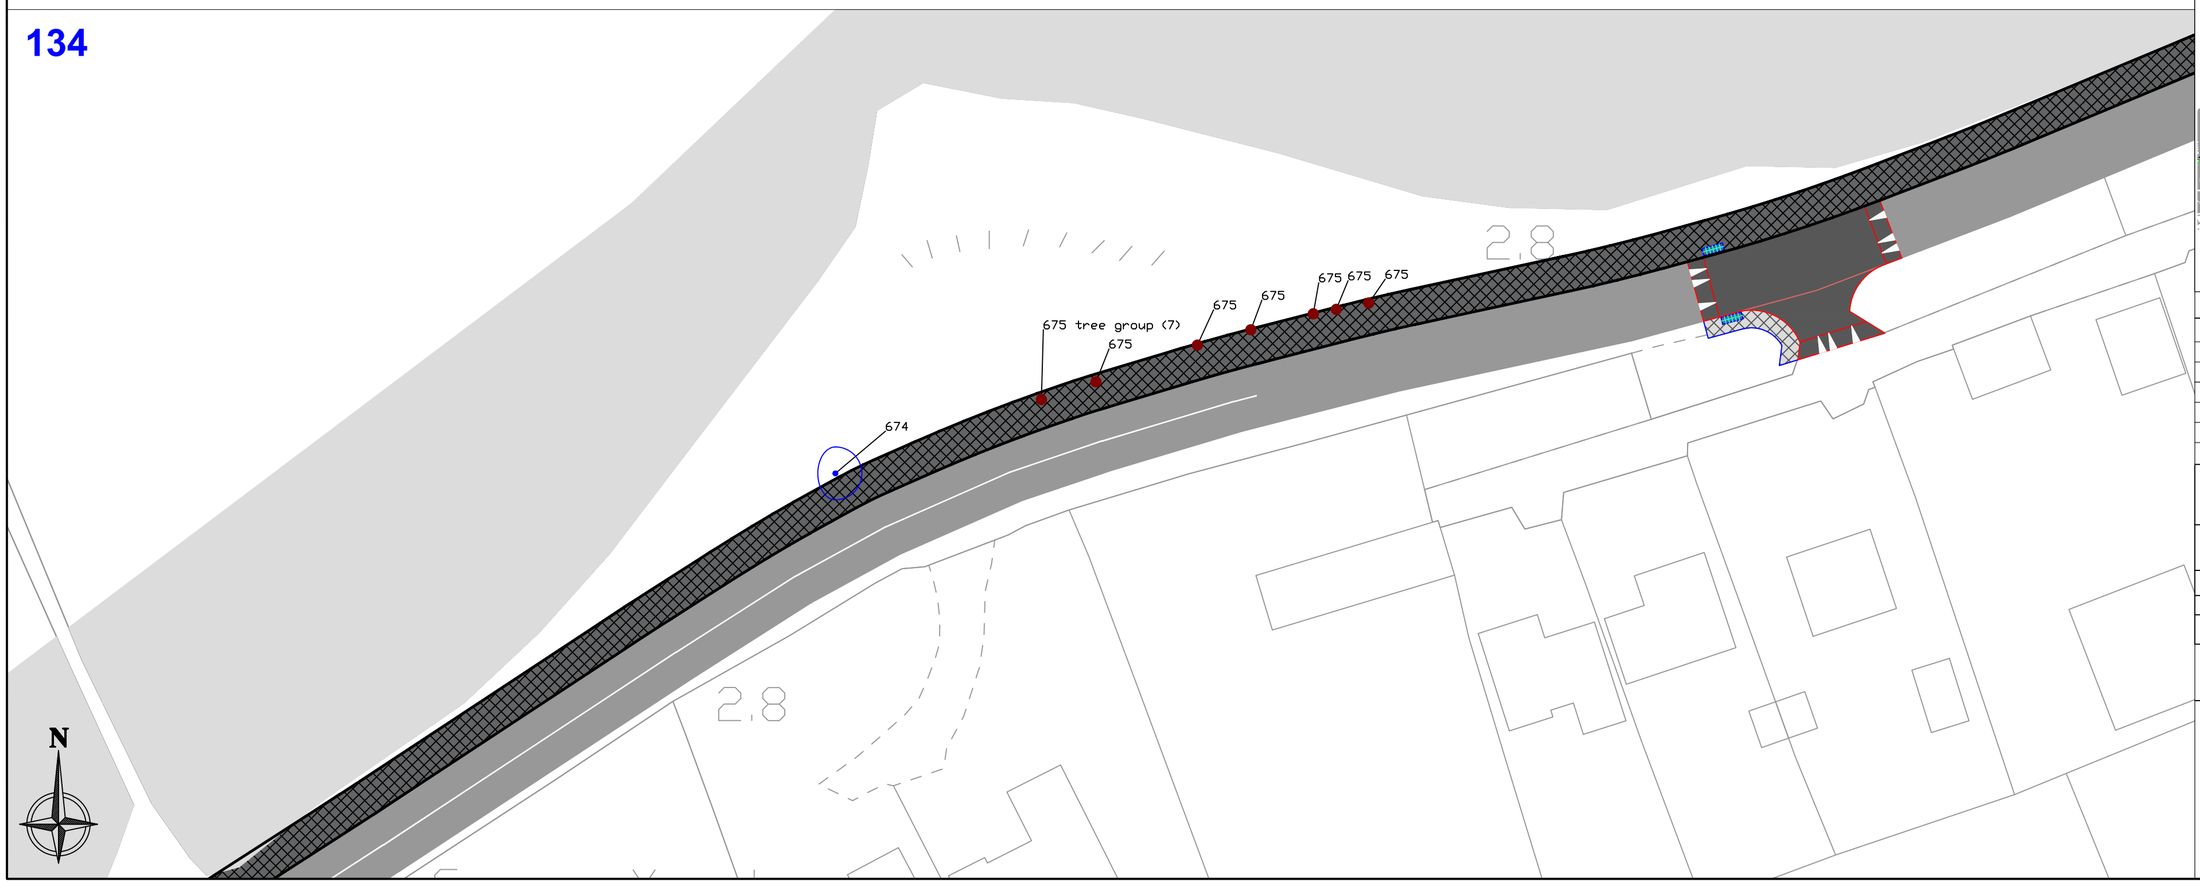

CLIENT

comhairle chontae na mí
meath county council


ENGINEERS

LEGEND

ARBORICULTURAL IMPACT

- TREES TO BE RETAINED
- TREES TO BE REMOVED DUE TO DEVELOPMENT
- TREES TO BE REMOVED DUE TO POOR CONDITION
- HEDGE TO BE RETAINED
- HEDGE TO BE REMOVED TO FACILITATE CONSTRUCTION

KEYPLAN

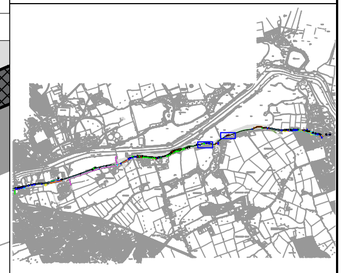

REVISIONS

REV	DATE	DESCRIPTION
A	20-12-21	Resized to A2
B	24-02-22	New proposed route data


PROJECT: BOYNE GREENWAY, CO. LOUTH/CO. MEATH		JOB NO. TBOY001
DRAWING: ARBORICULTURAL IMPACT	DATE: 24-02-22	SCALE: 1:250 @ A2
DRAWN BY: NIALL MCBRIDE		**NMB** INITIALS
STATUS: PLANNING		
DRAWING NO. 133/134		**REVISION.** B

NOTES
Do Not Scale. Use Figured Dimensions Only.
Not for Construction Purposes unless Specifically Marked.

© THIS DRAWING IS COPYRIGHT OF CMK HORTICULTURE + ARBORICULTURE LTD.

CMK
Hort & Arb Ltd.

135

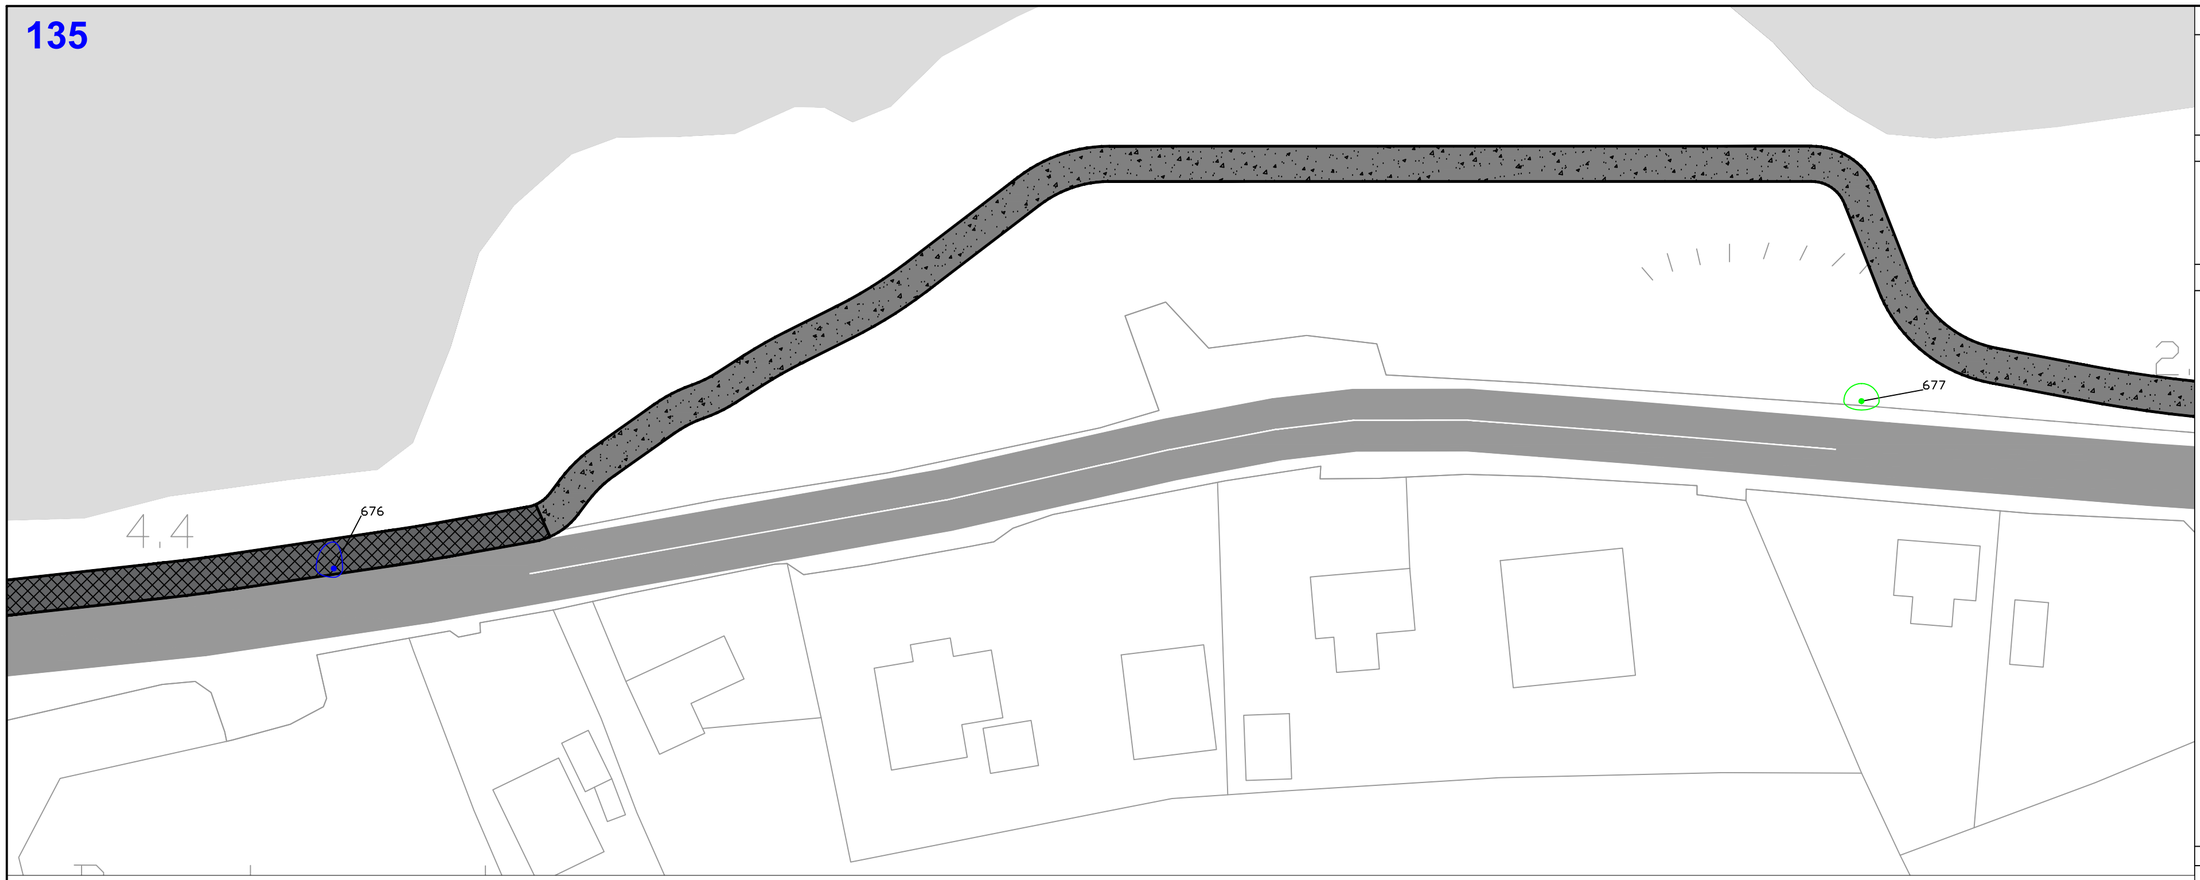

136



CLIENT

comhairle chontae na mí
meath county council


ENGINEERS

LEGEND

ARBORICULTURAL IMPACT

- TREES TO BE RETAINED
- TREES TO BE REMOVED DUE TO DEVELOPMENT
- TREES TO BE REMOVED DUE TO POOR CONDITION
- HEDGE TO BE RETAINED
- HEDGE TO BE REMOVED TO FACILITATE CONSTRUCTION

KEYPLAN

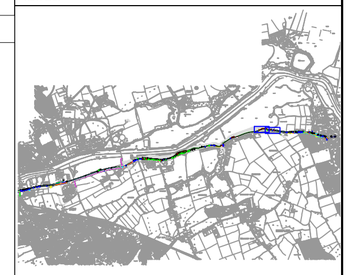

REVISIONS

REV	DATE	DESCRIPTION
A	20-12-21	Resized to A2
B	24-02-22	New proposed route data


PROJECT: BOYNE GREENWAY, CO. LOUTH/CO. MEATH		JOB NO. TBOY001
DRAWING: ARBORICULTURAL IMPACT	DATE: 24-02-22	SCALE: 1:250 @ A2
DRAWN BY: NIALL MCBRIDE		**NMB** INITIALS
STATUS: PLANNING		
DRAWING NO. 135/136		**REVISION.** B

NOTES
Do Not Scale. Use Figured Dimensions Only.
Not for Construction Purposes unless Specifically Marked.


© THIS DRAWING IS COPYRIGHT OF CMK HORTICULTURE + ARBORICULTURE LTD.

CMK
Hort & Arb Ltd.

137

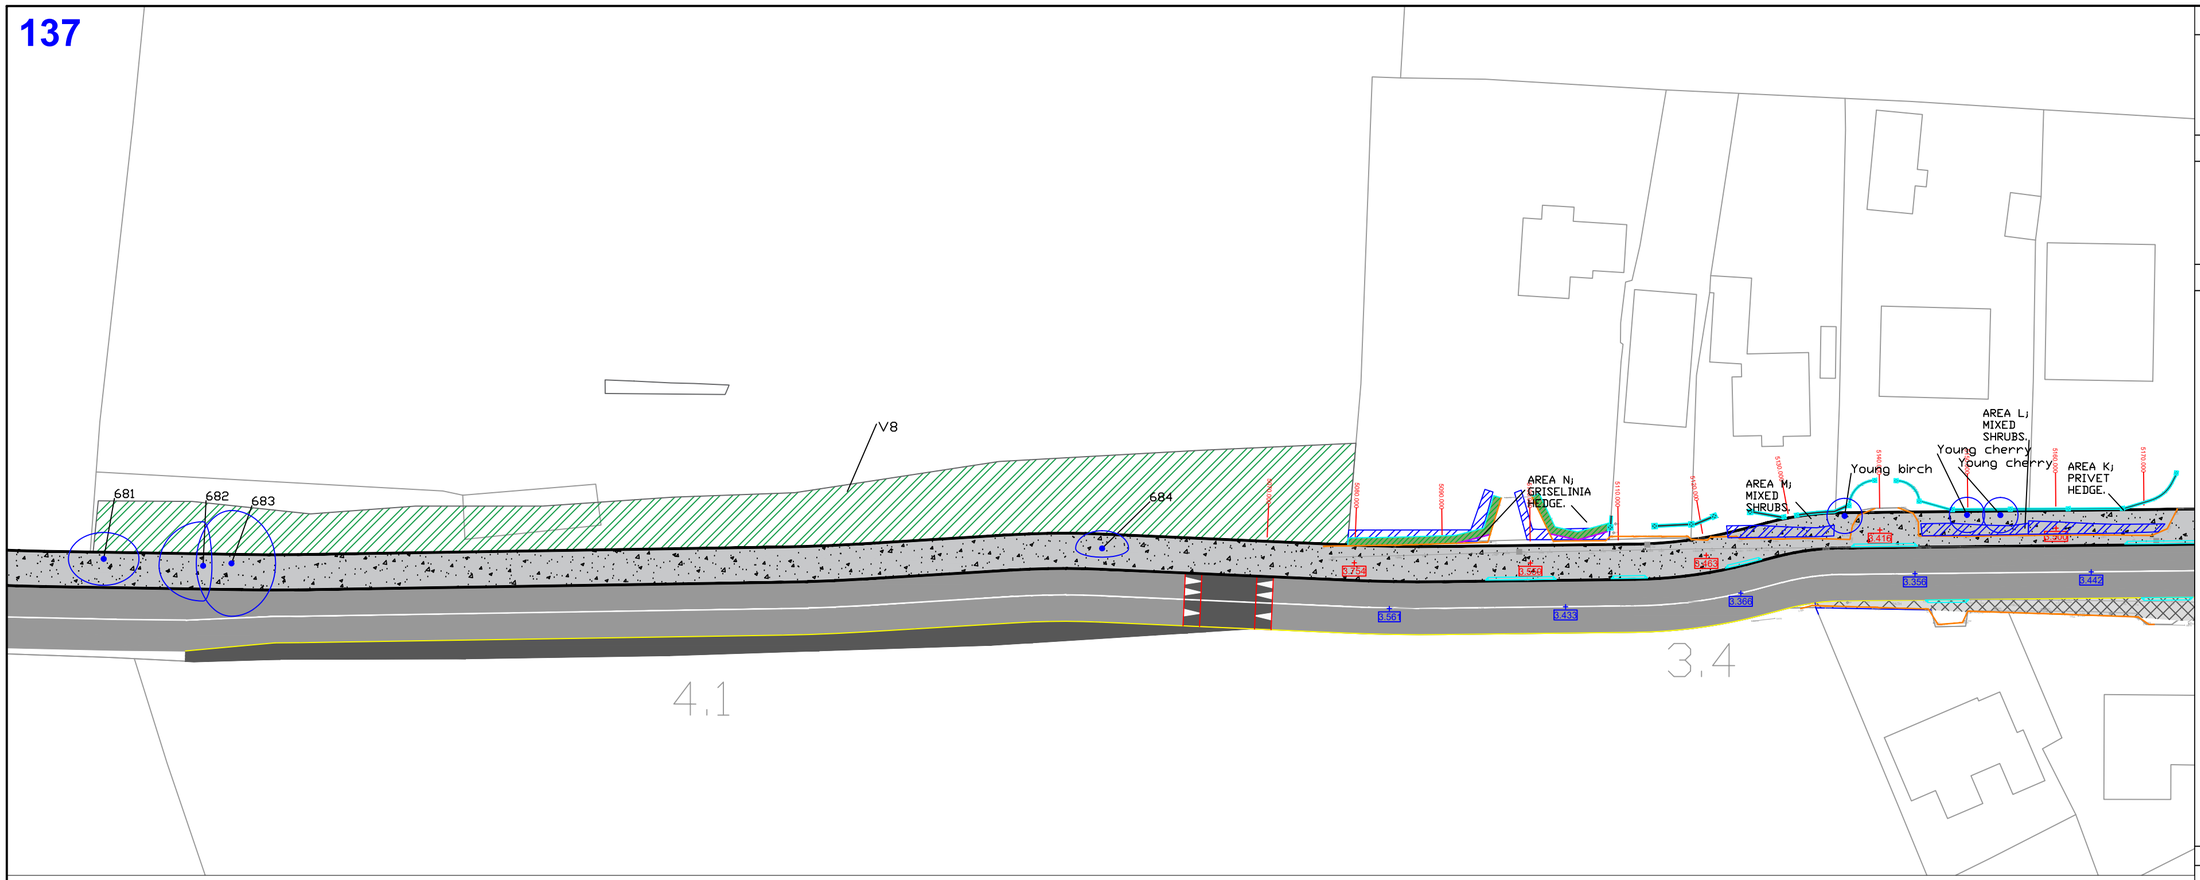

138

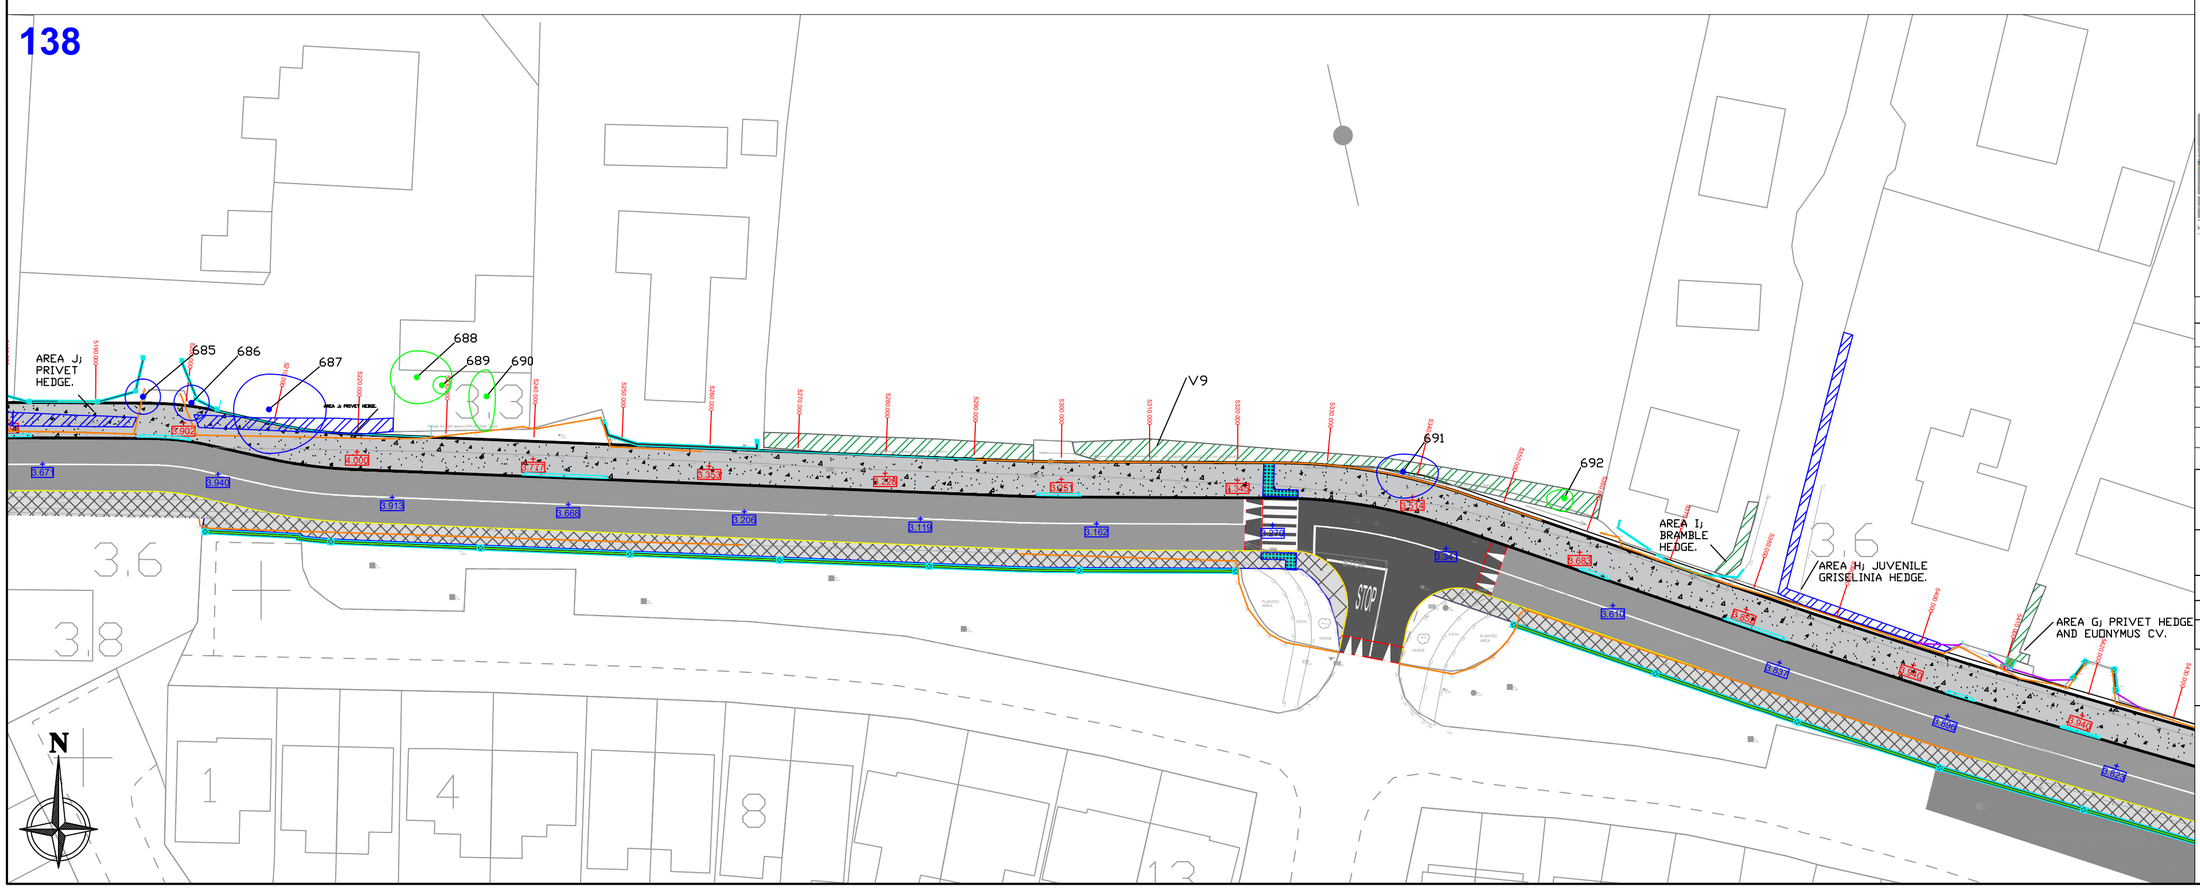

CLIENT

comhairle chontae na mí
meath county council


ENGINEERS

LEGEND

ARBORICULTURAL IMPACT

- TREES TO BE RETAINED
- TREES TO BE REMOVED DUE TO DEVELOPMENT
- TREES TO BE REMOVED DUE TO POOR CONDITION
- HEDGE TO BE RETAINED
- HEDGE TO BE REMOVED TO FACILITATE CONSTRUCTION

KEYPLAN

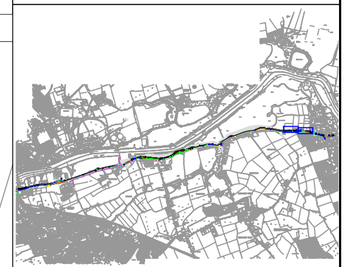

REVISIONS

REV	DATE	DESCRIPTION
A	20-12-21	Resized to A2
B	24-02-22	New proposed route data

PROJECT: BOYNE GREENWAY, CO. LOUTH/CO. MEATH

JOB NO. TBOY001

DRAWING: ARBORICULTURAL IMPACT

DATE: 24-02-22

SCALE: 1:250 @ A2

DRAWN BY: NIALL MCBRIDE

NMB INITIALS

STATUS: PLANNING

DRAWING NO. 137/138

REVISION. B

NOTES
Do Not Scale. Use Figured Dimensions Only.
Not for Construction Purposes unless Specifically Marked.

© THIS DRAWING IS COPYRIGHT OF CMK HORTICULTURE + ARBORICULTURE LTD.

CMK
Hort & Arb Ltd.

139

AREA F; LEYLAND HEDGE.

AREA E; GRISELINIA HEDGE.

AREA D; GRISELINIA HEDGE.

AREA C; LEYLAND HEDGE.

694

693

AREA B; LAUREL HEDGE.

AREA A; LEYLAND HEDGE.

Pumping Stn.

140

AREA P; SYCAMORE.

695

696

697

698

699

700

Flood Gates

N

CLIENT

comhairle chontae na mí
meath county council

ENGINEERS

LEGEND

ARBORICULTURAL IMPACT

- TREES TO BE RETAINED
- TREES TO BE REMOVED DUE TO DEVELOPMENT
- TREES TO BE REMOVED DUE TO POOR CONDITION
- HEDGE TO BE RETAINED
- HEDGE TO BE REMOVED TO FACILITATE CONSTRUCTION

KEYPLAN

REVISIONS

REV	DATE	DESCRIPTION
A	20-12-21	Resized to A2
B	24-02-22	New proposed route data

PROJECT: BOYNE GREENWAY, CO. LOUTH/CO. MEATH		JOB NO. TBOY001
DRAWING: ARBORICULTURAL IMPACT	DATE: 24-02-22	SCALE: 1:250 @ A2
DRAWN BY: NIALL MCBRIDE		**NMB** INITIALS
STATUS: PLANNING		
DRAWING NO. 139/140		**REVISION.** B

NOTES
Do Not Scale. Use Figured Dimensions Only.
Not for Construction Purposes unless Specifically Marked.

© THIS DRAWING IS COPYRIGHT OF CMK HORTICULTURE + ARBORICULTURE LTD.

CMK
Hort & Arb Ltd.