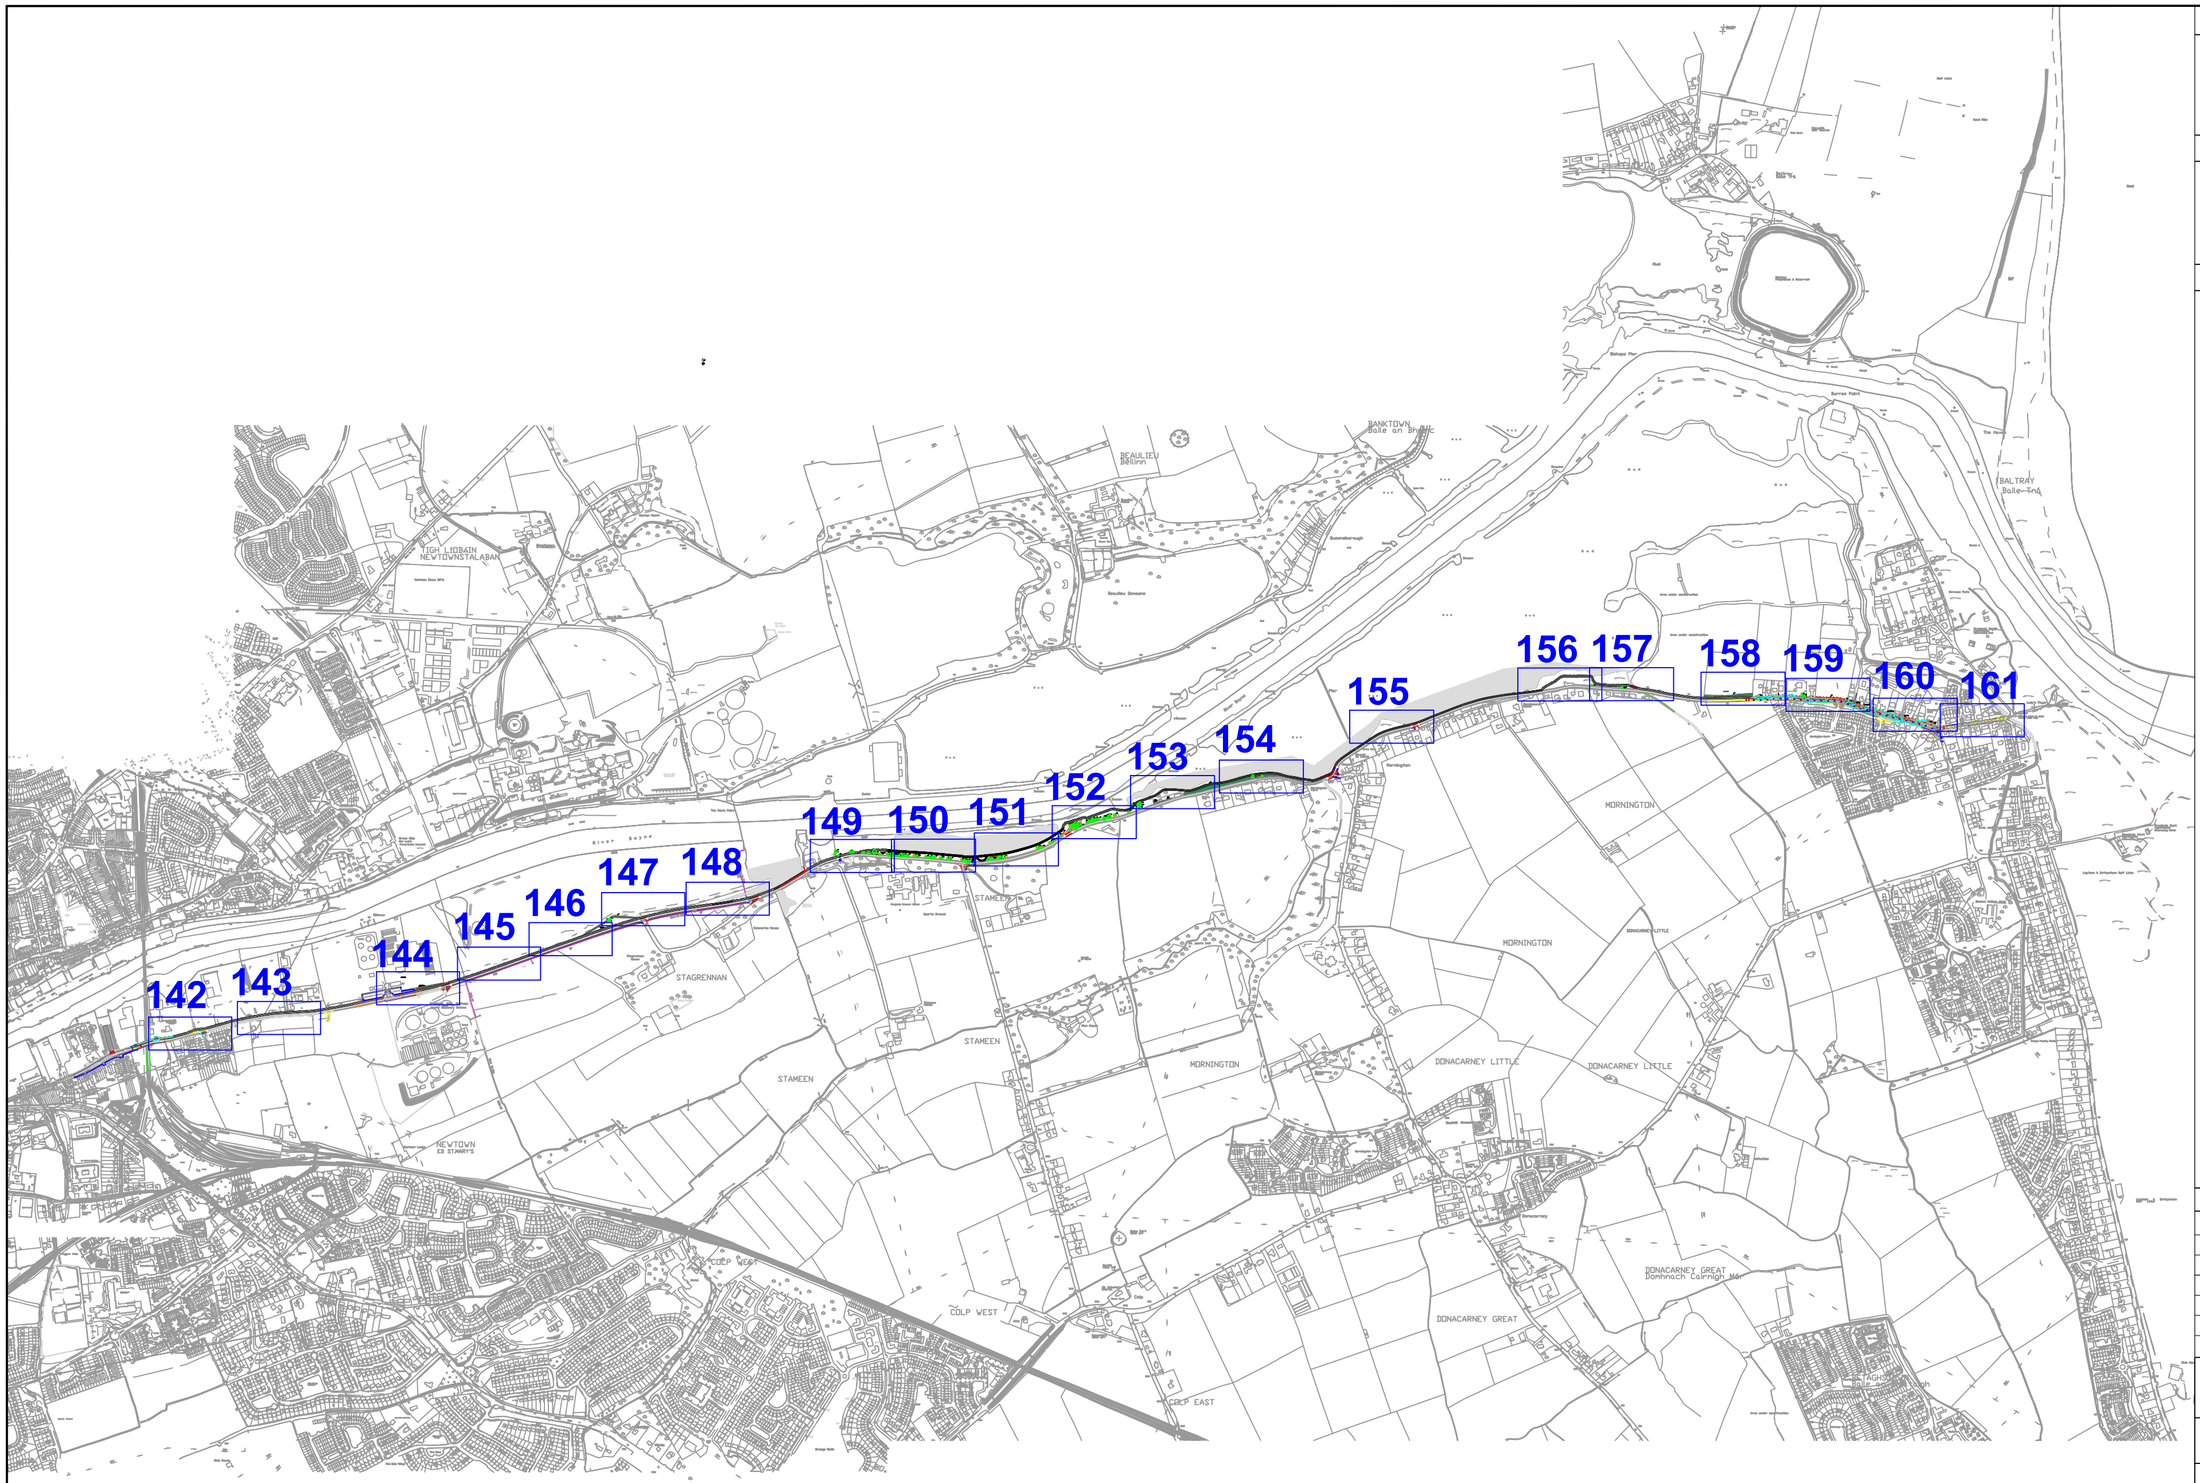

N

CLIENT

comhairle chontae na mí
meath county council

ENGINEERS

LEGEND

TREE PROTECTION

TREES TO BE RETAINED

TREE PROTECTION FENCING

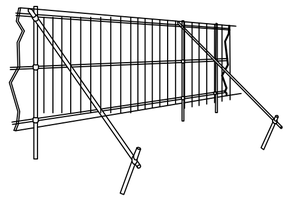

Scaffold Uprights driven well into the ground with additional bracing as required

TREE PROTECTION DETAIL

Heras type fencing or similar approved.

REVISIONS

REV	DATE	DESCRIPTION
A	20-12-21	Resized to A2
B	25-02-22	Updated route inputs

PROJECT: BOYNE GREENWAY, CO. LOUTH/CO. MEATH		JOB NO. TBOY001
DRAWING: TREE PROTECTION (KEYPLAN)	DATE: 25-02-22	SCALE: As shown @ A2
DRAWN BY: NIALL MCBRIDE		**NMB** INITIALS
STATUS: PLANNING		
DRAWING NO. 141		**REVISION.** B

NOTES
Do Not Scale. Use Figured Dimensions Only.
Not for Construction Purposes unless Specifically Marked.

© THIS DRAWING IS COPYRIGHT OF CMK HORTICULTURE + ARBORICULTURE LTD.

CMK
Hort & Arb Ltd.

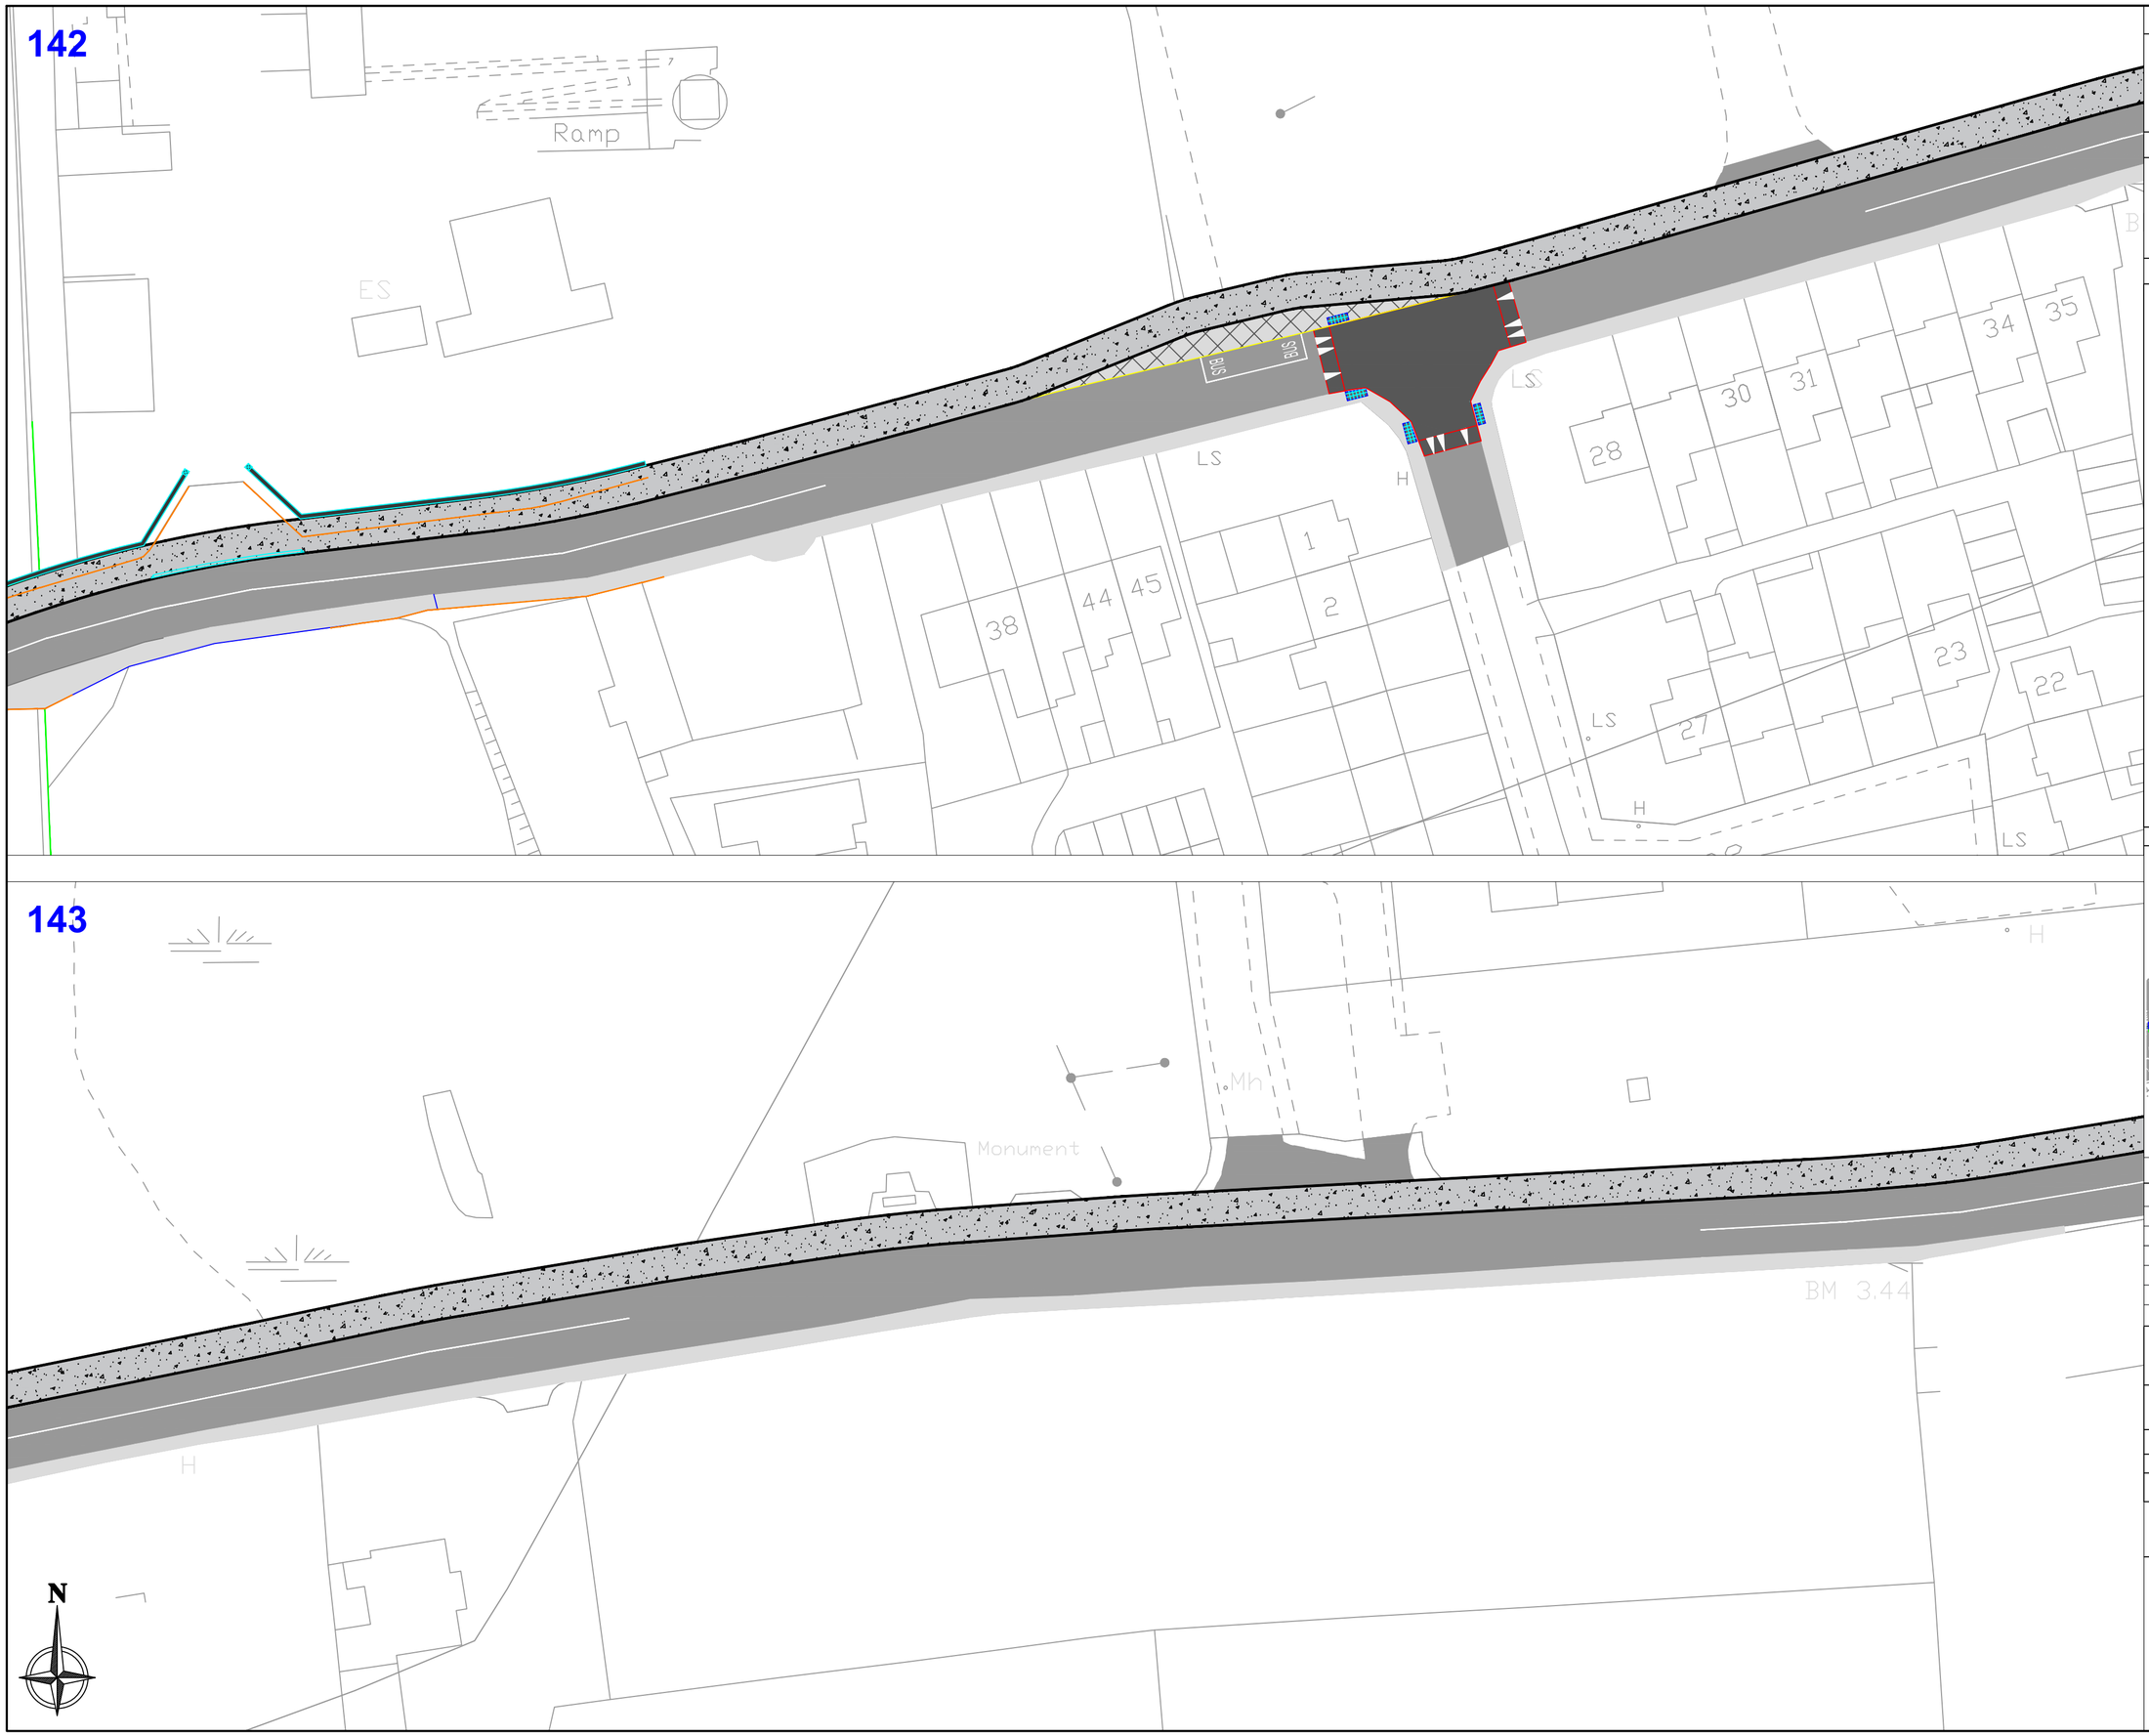

CLIENT

comhairle chontae na mí
meath county council

ENGINEERS

LEGEND

TREE PROTECTION

TREES TO BE RETAINED

TREE PROTECTION FENCING

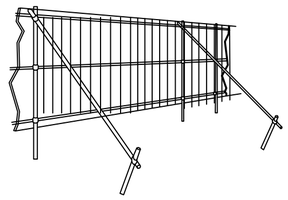

Scaffold Uprights driven well into the ground with additional bracing as required

TREE PROTECTION DETAIL

Heras type fencing or similar approved.

KEYPLAN

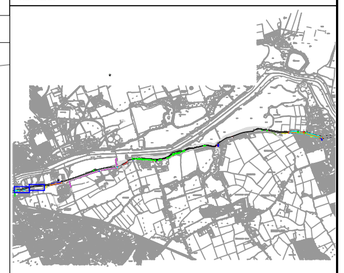

REVISIONS

REV	DATE	DESCRIPTION
A	20-12-21	Resized to A2
B	25-02-22	Updated route inputs

PROJECT: BOYNE GREENWAY, CO. LOUTH/CO. MEATH		JOB NO. TBOY001
DRAWING: TREE PROTECTION	DATE: 25-02-22	SCALE: 1:250 @ A2
DRAWN BY: NIALL MCBRIDE		**NMB** INITIALS
STATUS: PLANNING		
DRAWING NO. 142/143		**REVISION.** B

NOTES
Do Not Scale. Use Figured Dimensions Only.
Not for Construction Purposes unless Specifically Marked.

© THIS DRAWING IS COPYRIGHT OF CMK HORTICULTURE + ARBORICULTURE LTD.

CMK
Hort & Arb Ltd.

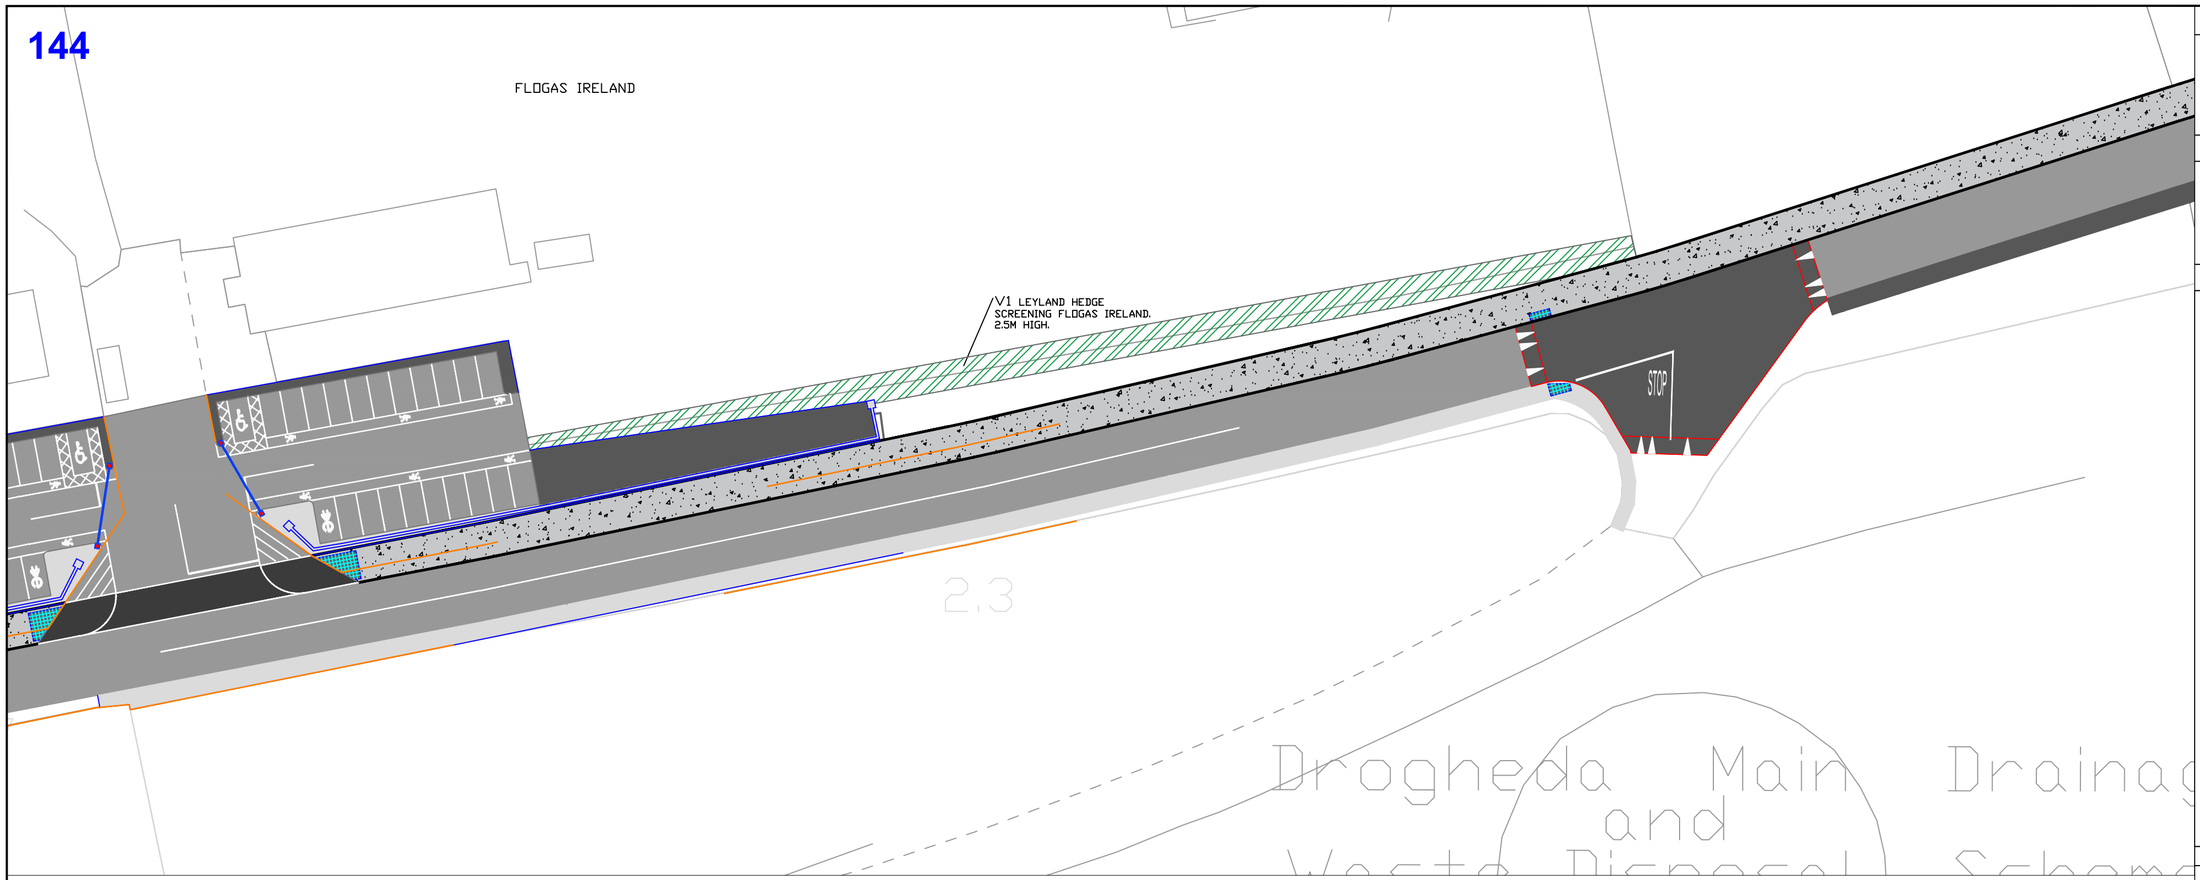

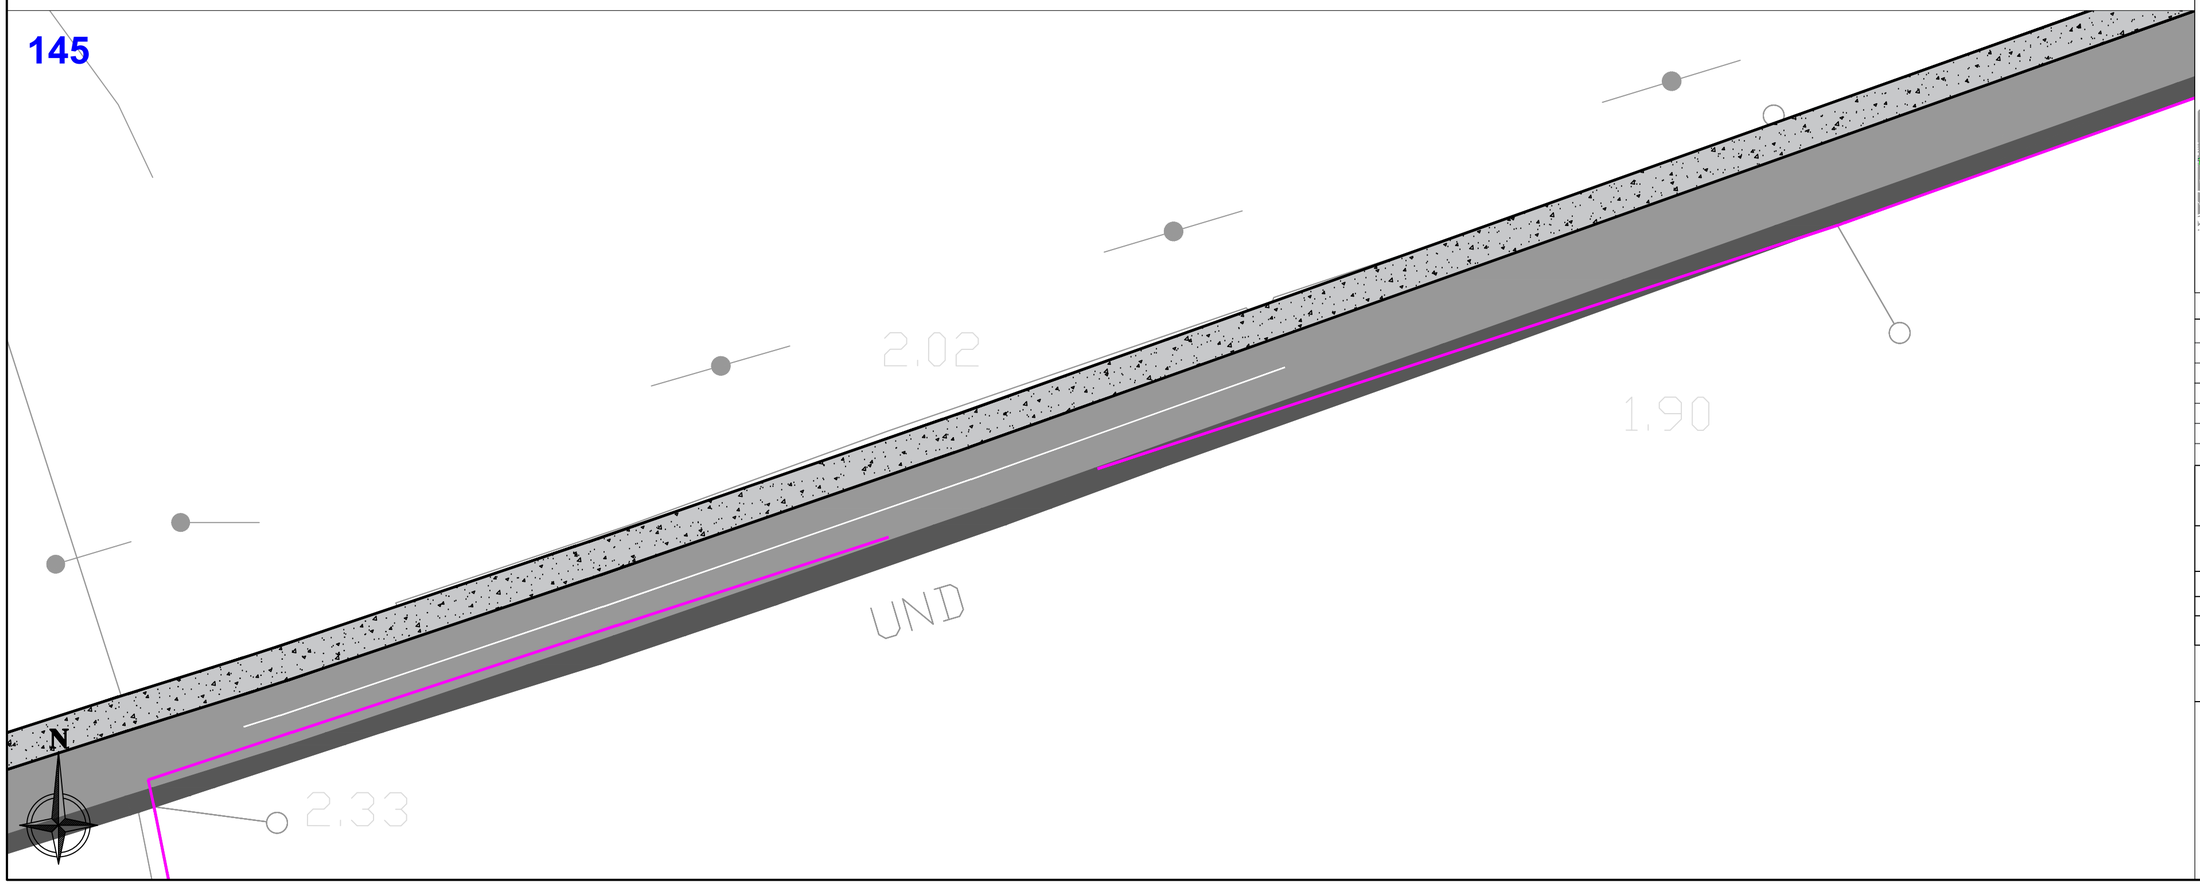

CLIENT

comhairle chontae na mí
meath county council

ENGINEERS

LEGEND

TREE PROTECTION

TREES TO BE RETAINED

TREE PROTECTION FENCING

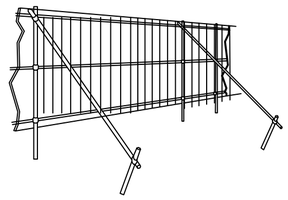

Scaffold Uprights driven well into the ground with additional bracing as required

TREE PROTECTION DETAIL

Heras type fencing or similar approved.

KEYPLAN

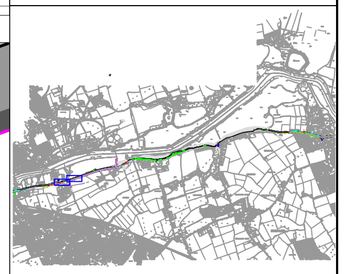

REVISIONS

REV	DATE	DESCRIPTION
A	20-12-21	Resized to A2
B	25-02-22	Updated route inputs

PROJECT: BOYNE GREENWAY, CO. LOUTH/CO. MEATH		JOB NO. TBOY001
DRAWING: TREE PROTECTION	DATE: 25-02-22	SCALE: 1:250 @ A2
DRAWN BY: NIALL MCBRIDE		**NMB** INITIALS
STATUS: PLANNING		
DRAWING NO. 144/145		**REVISION.** B

NOTES
Do Not Scale. Use Figured Dimensions Only.
Not for Construction Purposes unless Specifically Marked.

© THIS DRAWING IS COPYRIGHT OF CMK HORTICULTURE + ARBORICULTURE LTD.

CMK
Hort & Arb Ltd.

146

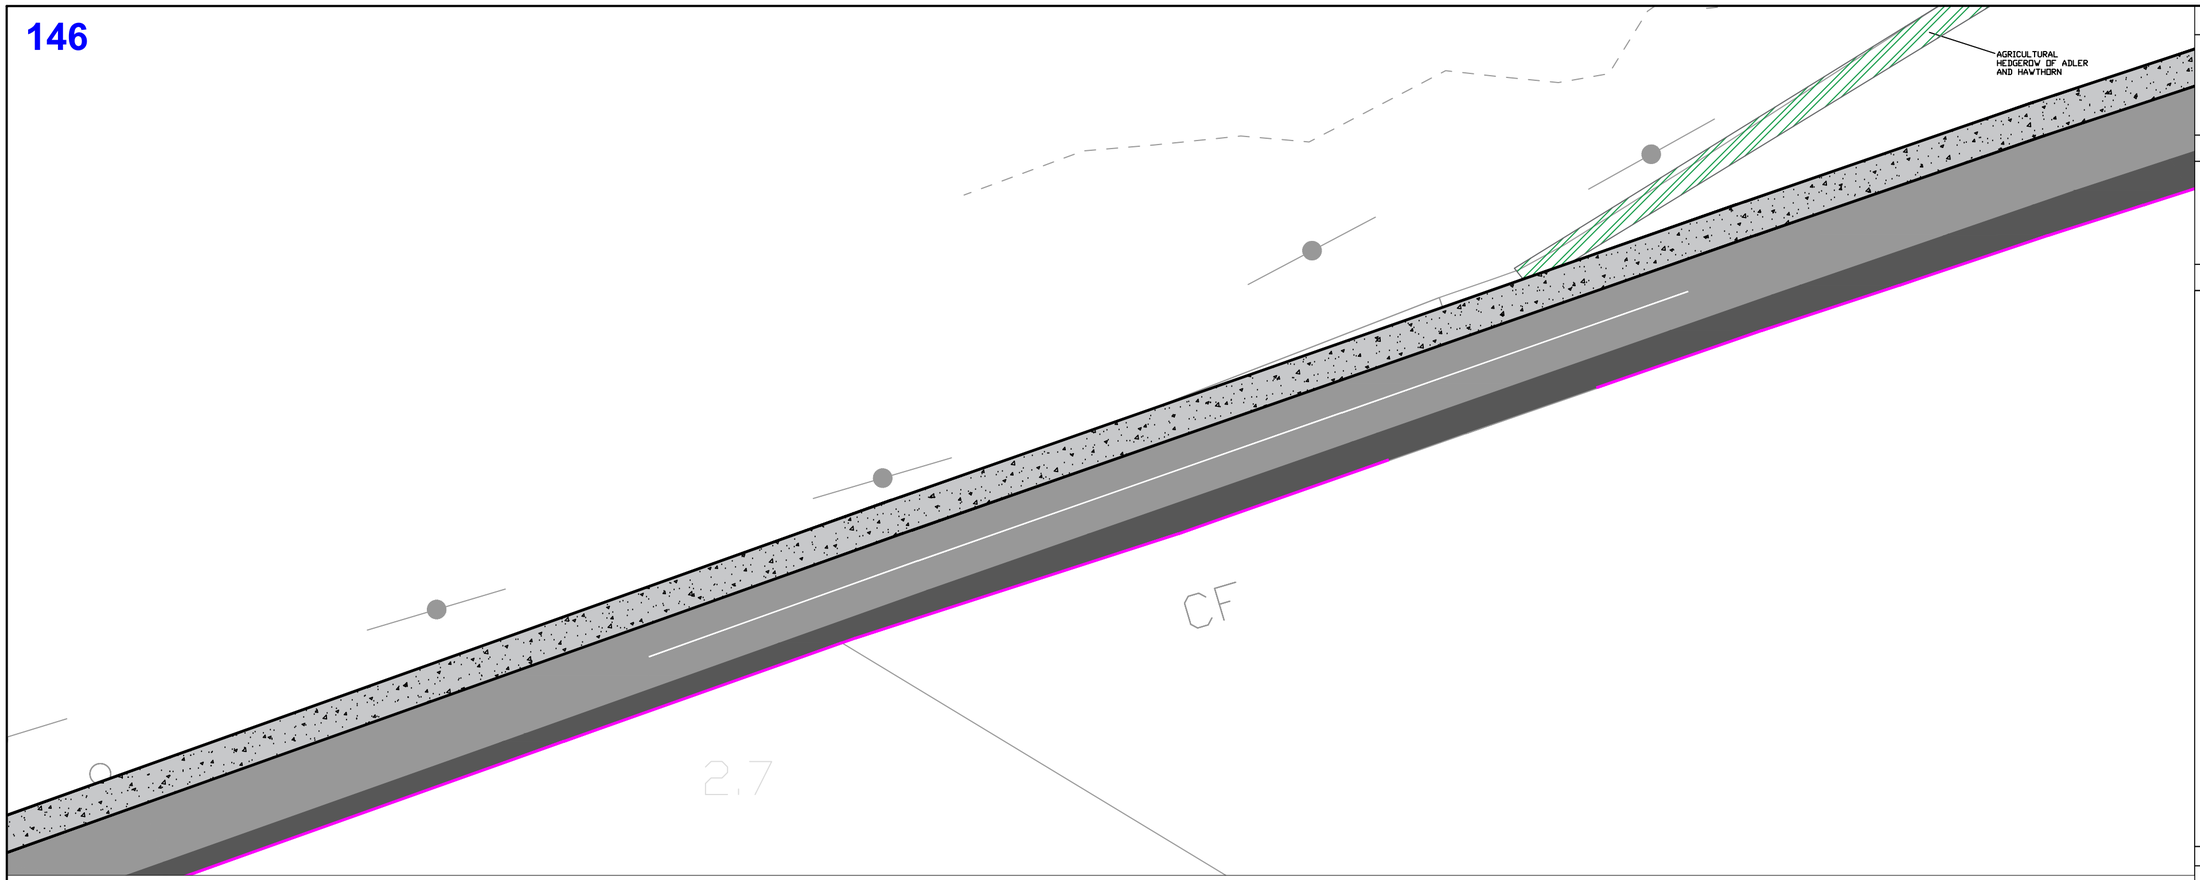

147

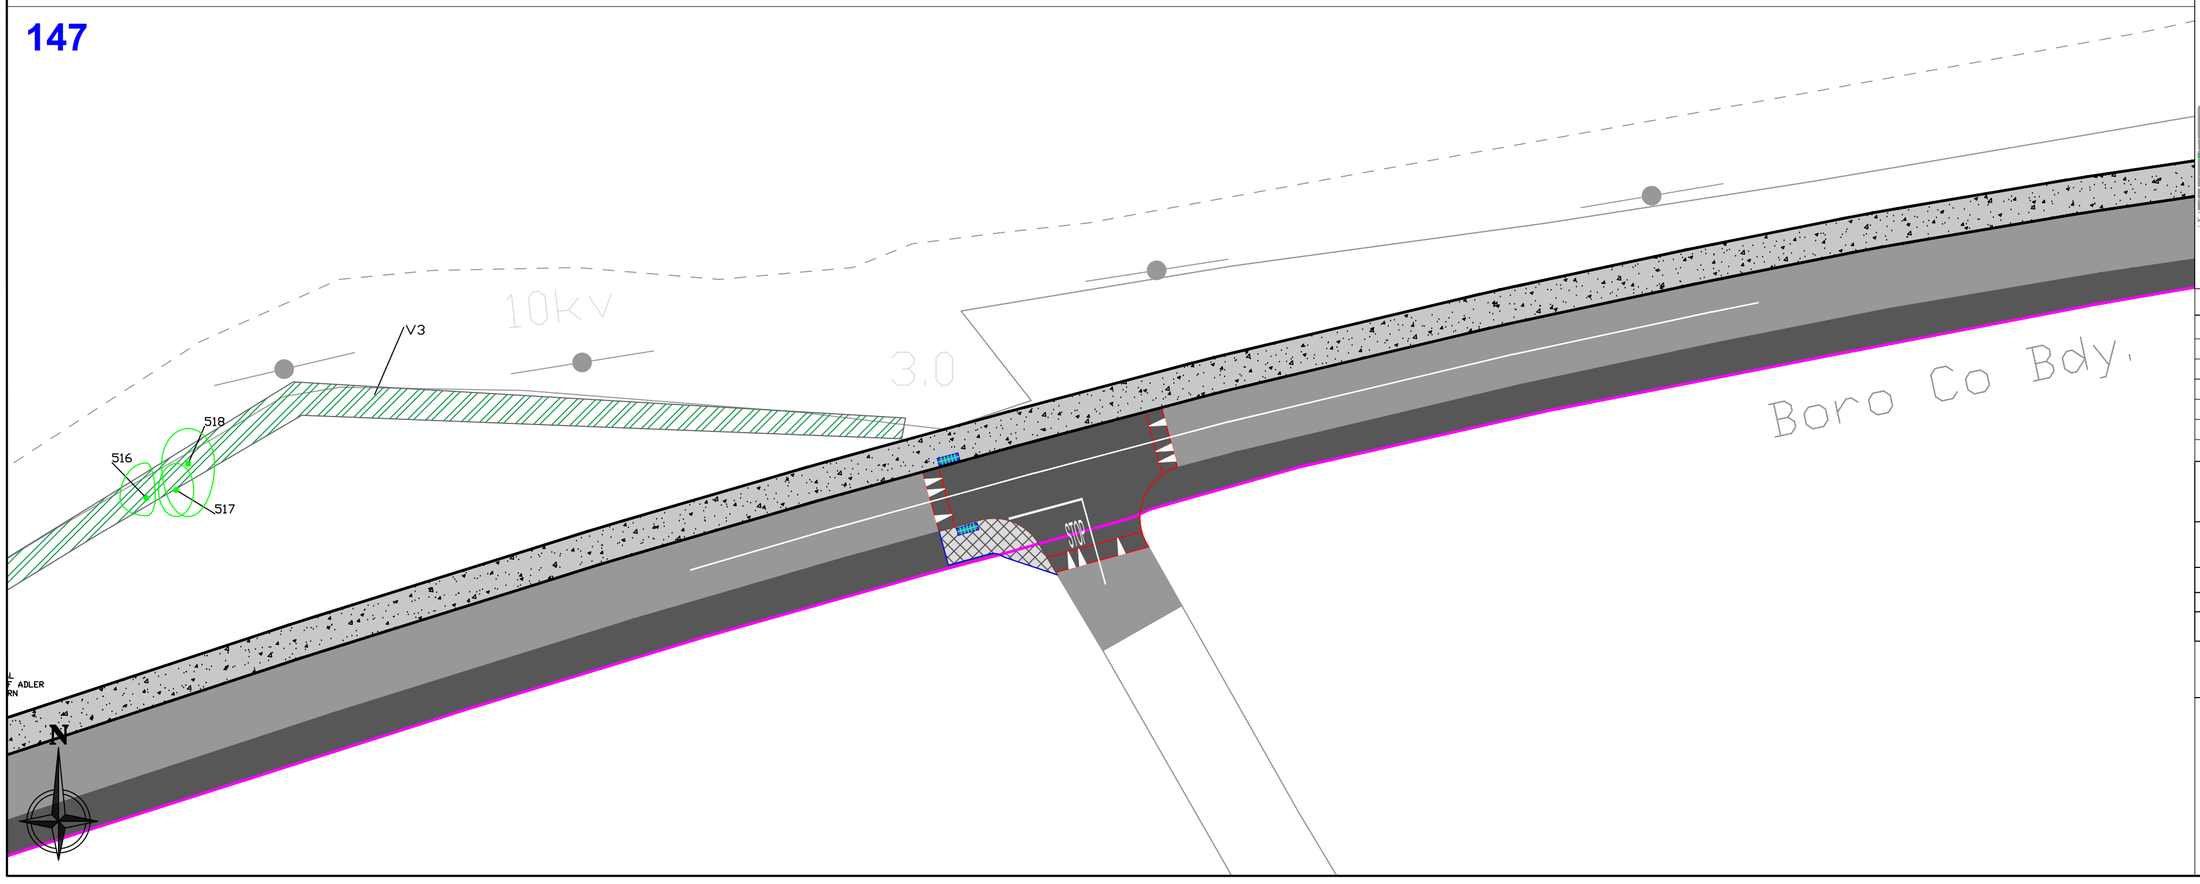

CLIENT

comhairle chontae na mí
meath county council

ENGINEERS

LEGEND

TREE PROTECTION

TREES TO BE RETAINED

TREE PROTECTION FENCING

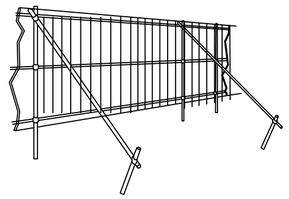

Scaffold Uprights driven well into the ground with additional bracing as required

TREE PROTECTION DETAIL

Heras type fencing or similar approved.

KEYPLAN

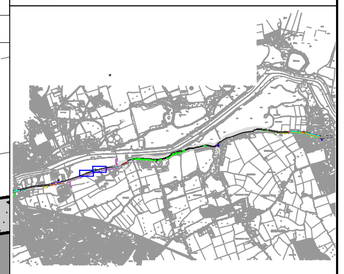

REVISIONS

REV	DATE	DESCRIPTION
A	20-12-21	Resized to A2
B	25-02-22	Updated route inputs

PROJECT: BOYNE GREENWAY, CO. LOUTH/CO. MEATH		JOB NO. TBOY001
DRAWING: TREE PROTECTION	DATE: 25-02-22	SCALE: 1:250 @ A2
DRAWN BY: NIALL MCBRIDE		**NMB** INITIALS
STATUS: PLANNING		
DRAWING NO. 146/147		**REVISION.** B

NOTES
Do Not Scale. Use Figured Dimensions Only.
Not for Construction Purposes unless Specifically Marked.

© THIS DRAWING IS COPYRIGHT OF CMK HORTICULTURE + ARBORICULTURE LTD.

CMK
Hort & Arb Ltd.

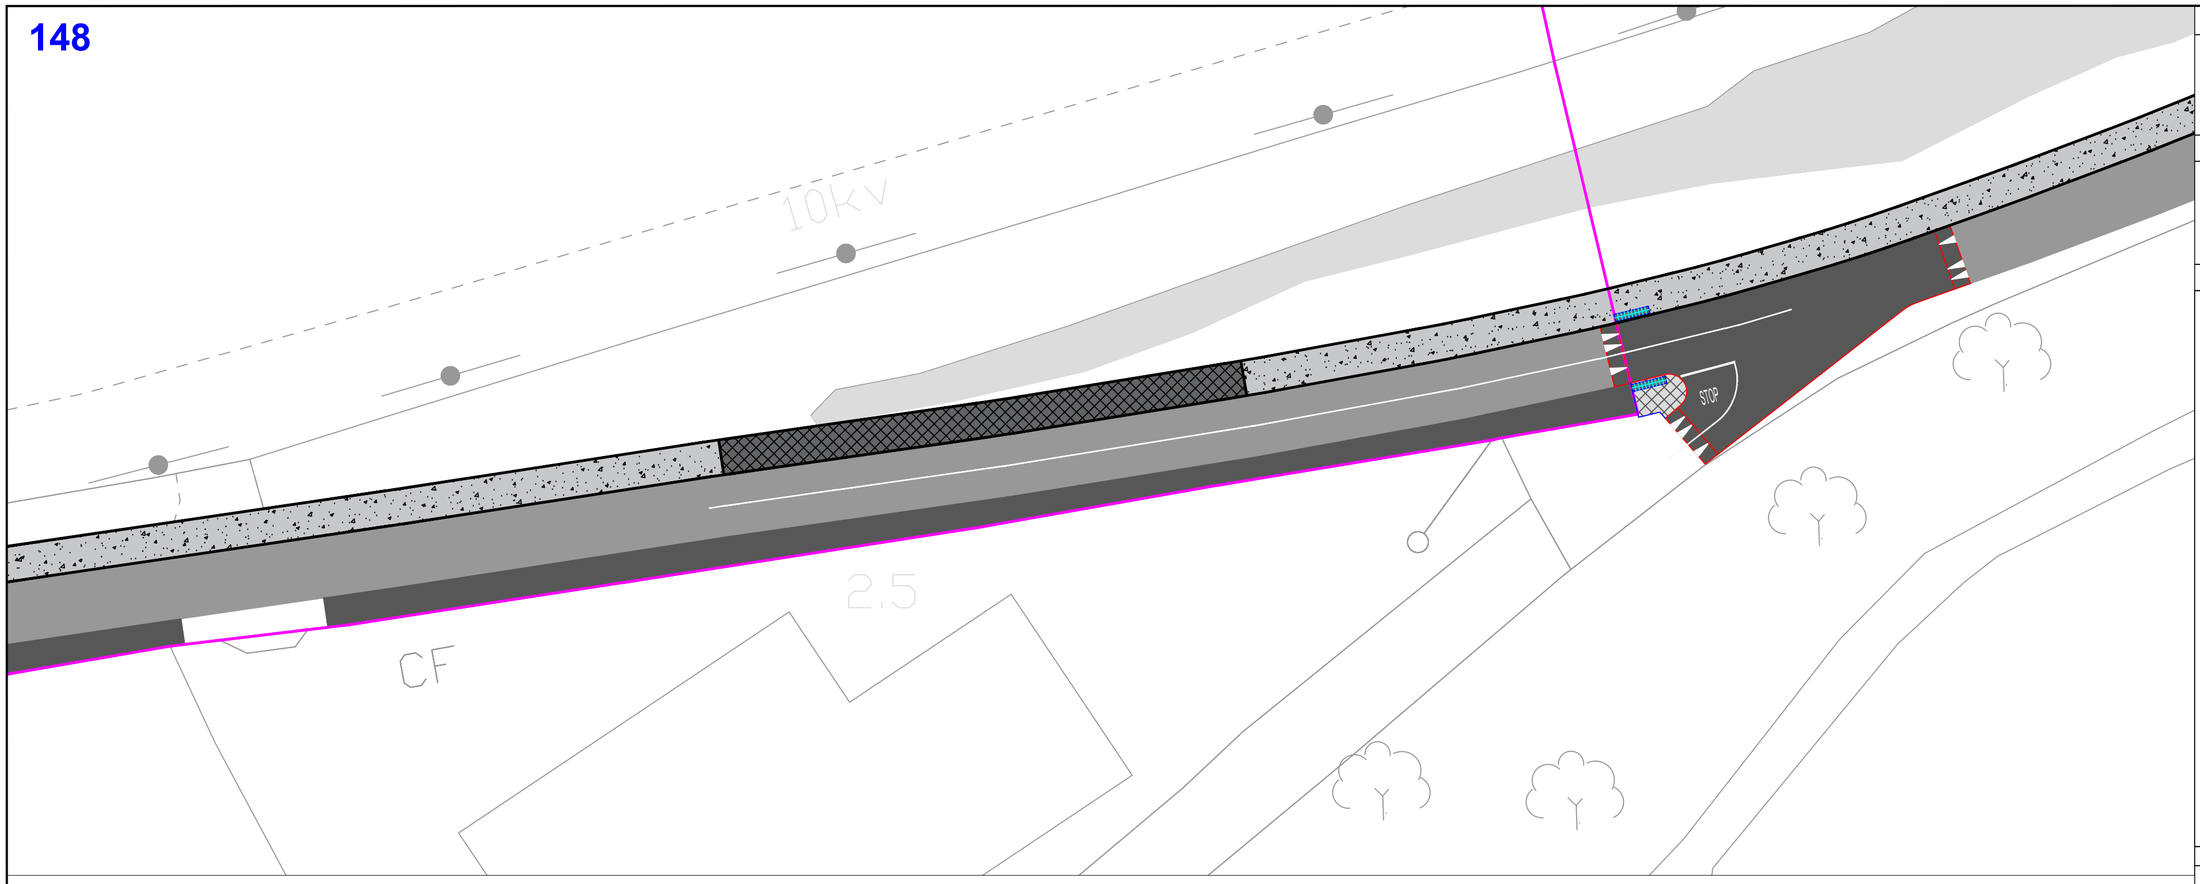

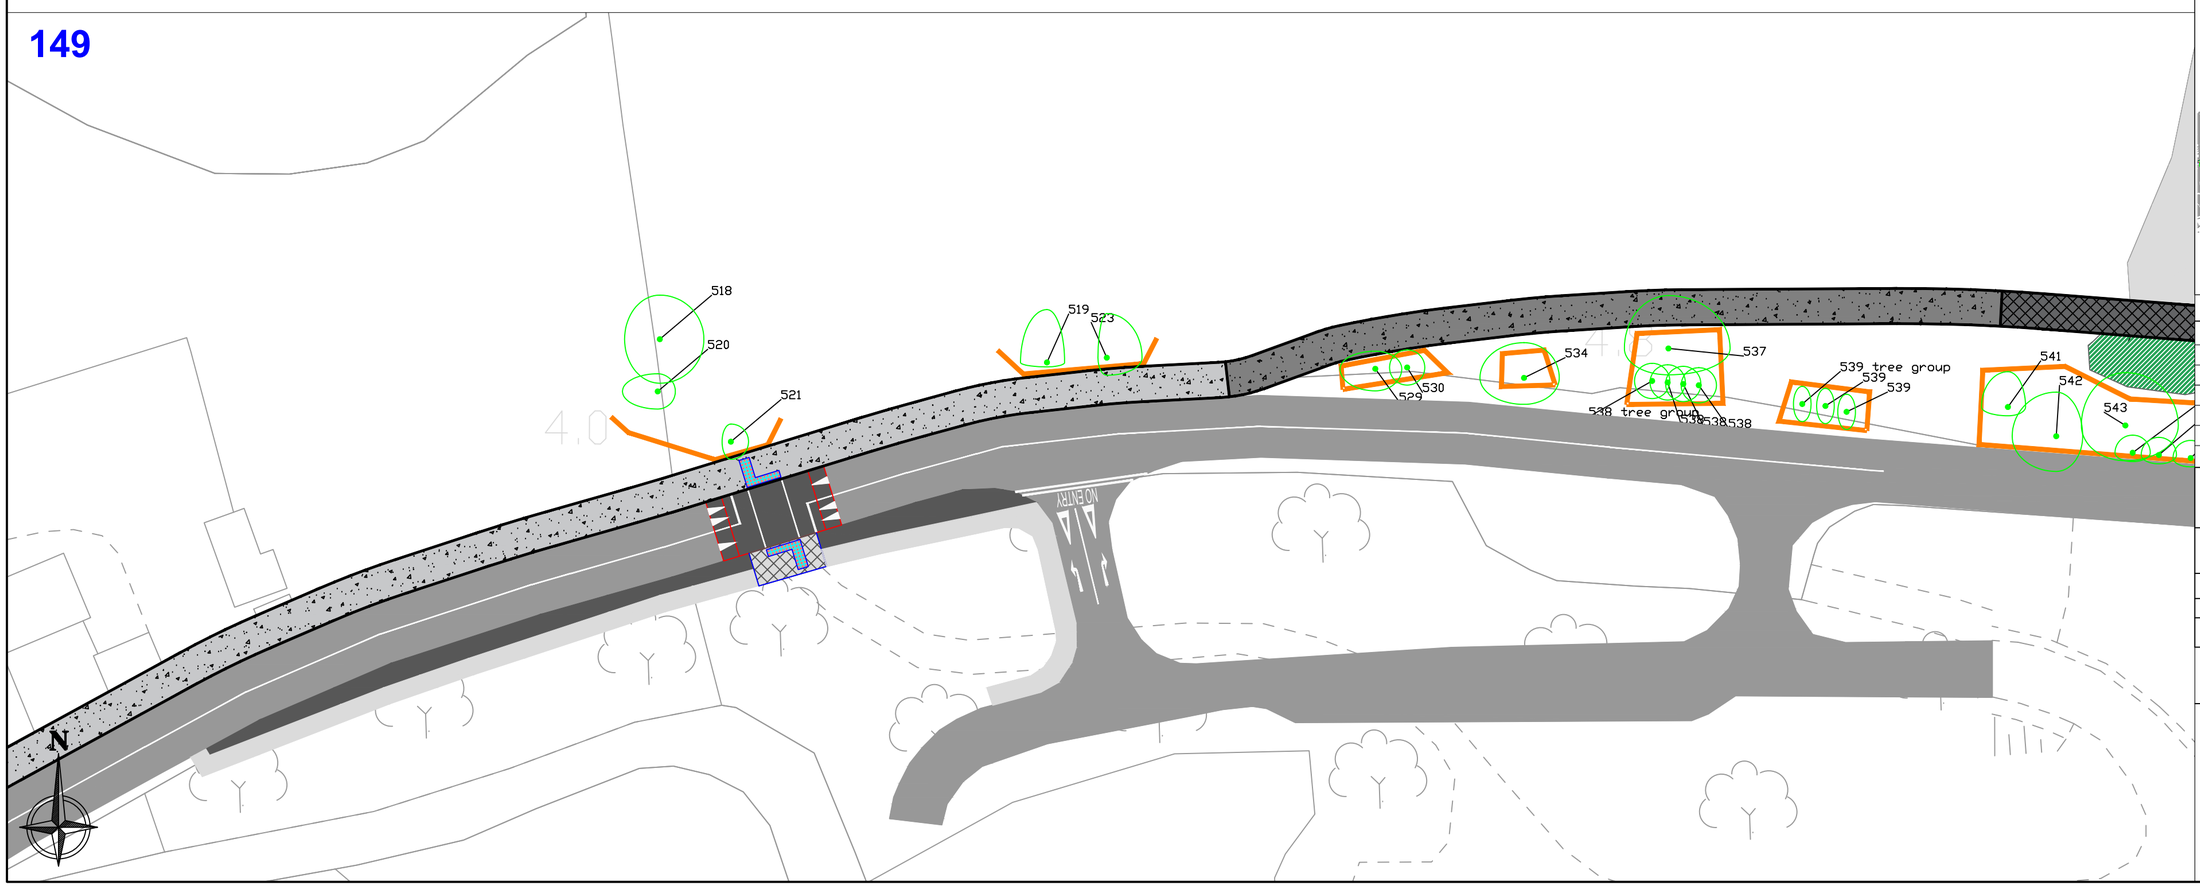

CLIENT

comhairle chontae na mí
meath county council

ENGINEERS

LEGEND

TREE PROTECTION

TREES TO BE RETAINED

TREE PROTECTION FENCING

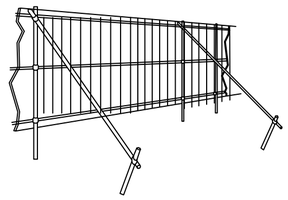

Scaffold Uprights driven well into the ground with additional bracing as required

TREE PROTECTION DETAIL

Heras type fencing or similar approved.

KEYPLAN

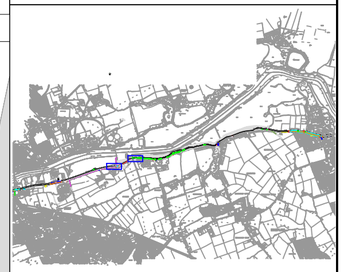

REVISIONS

REV	DATE	DESCRIPTION
A	20-12-21	Resized to A2
B	25-02-22	Updated route inputs

PROJECT: BOYNE GREENWAY, CO. LOUTH/CO. MEATH		JOB NO. TBOY001
DRAWING: TREE PROTECTION	DATE: 25-02-22	SCALE: 1:250 @ A2
DRAWN BY: NIALL MCBRIDE		NMB INITIALS
STATUS: PLANNING		
DRAWING NO. 148/149		REVISION. B

NOTES
Do Not Scale. Use Figured Dimensions Only.
Not for Construction Purposes unless Specifically Marked.

© THIS DRAWING IS COPYRIGHT OF CMK HORTICULTURE + ARBORICULTURE LTD.

CMK
Hort & Arb Ltd.

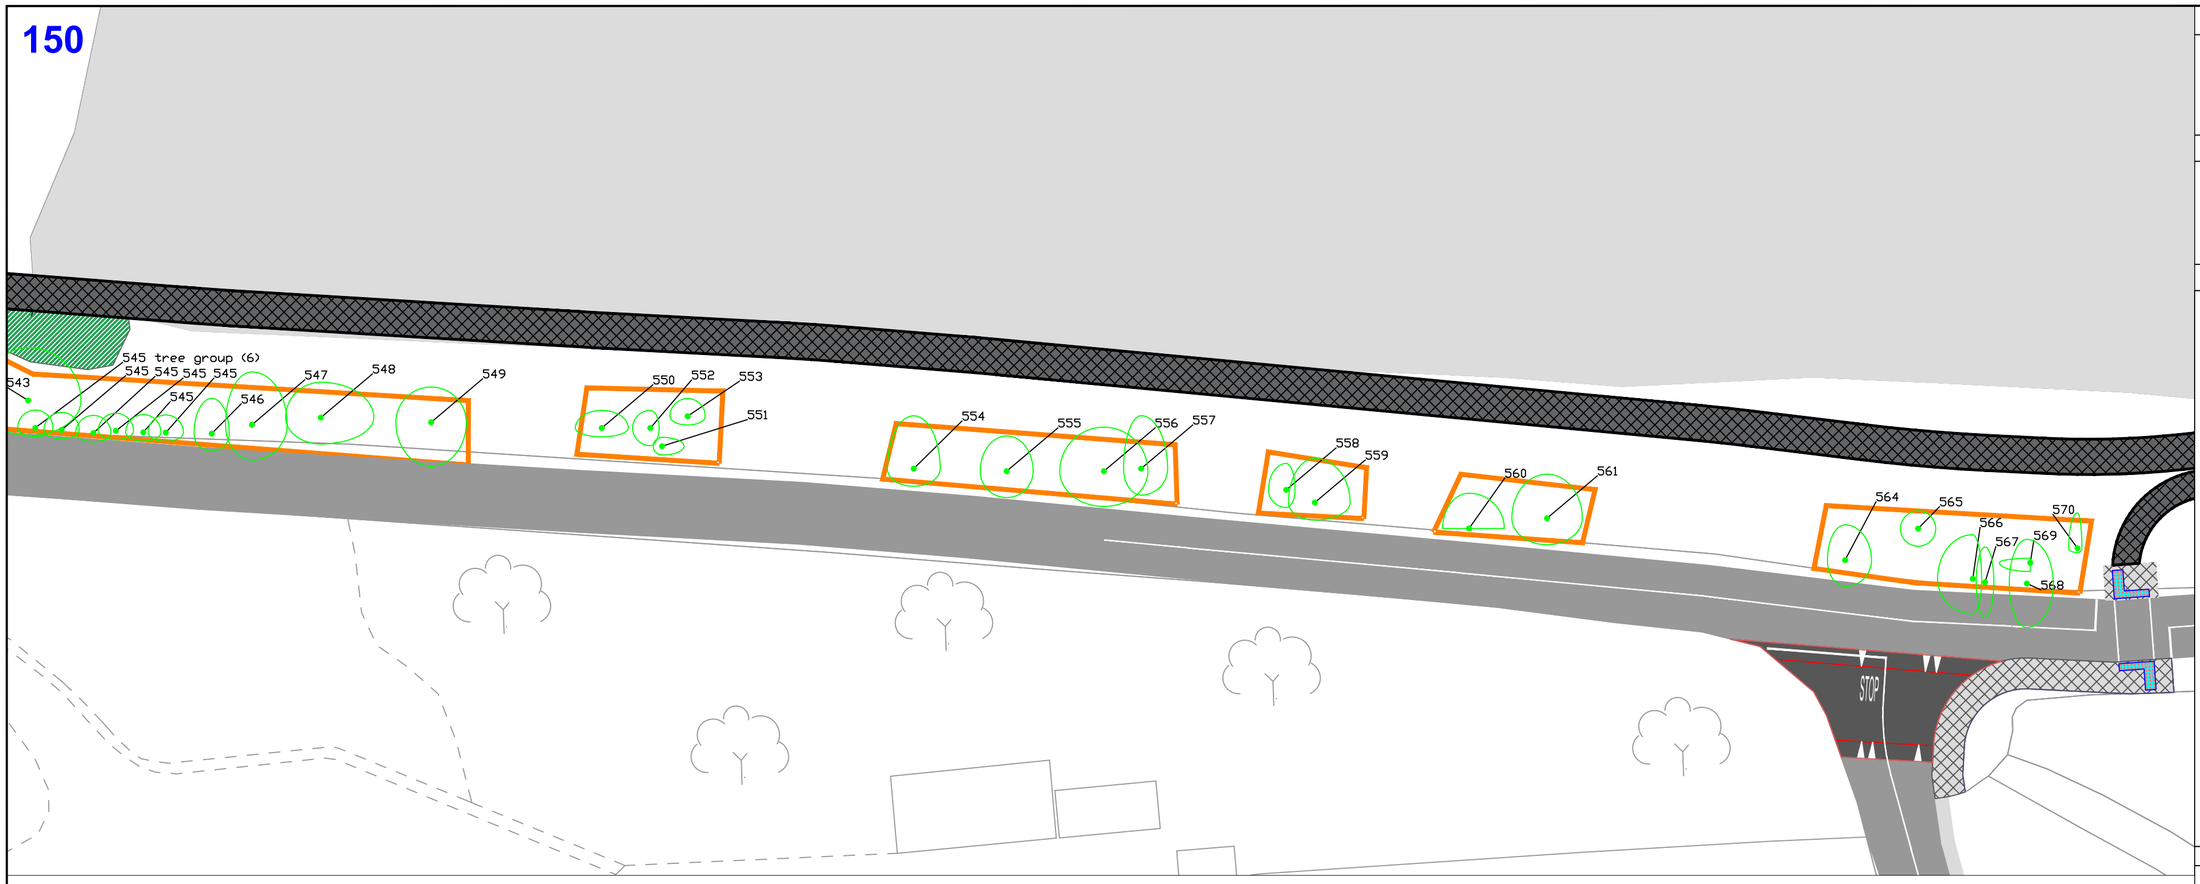

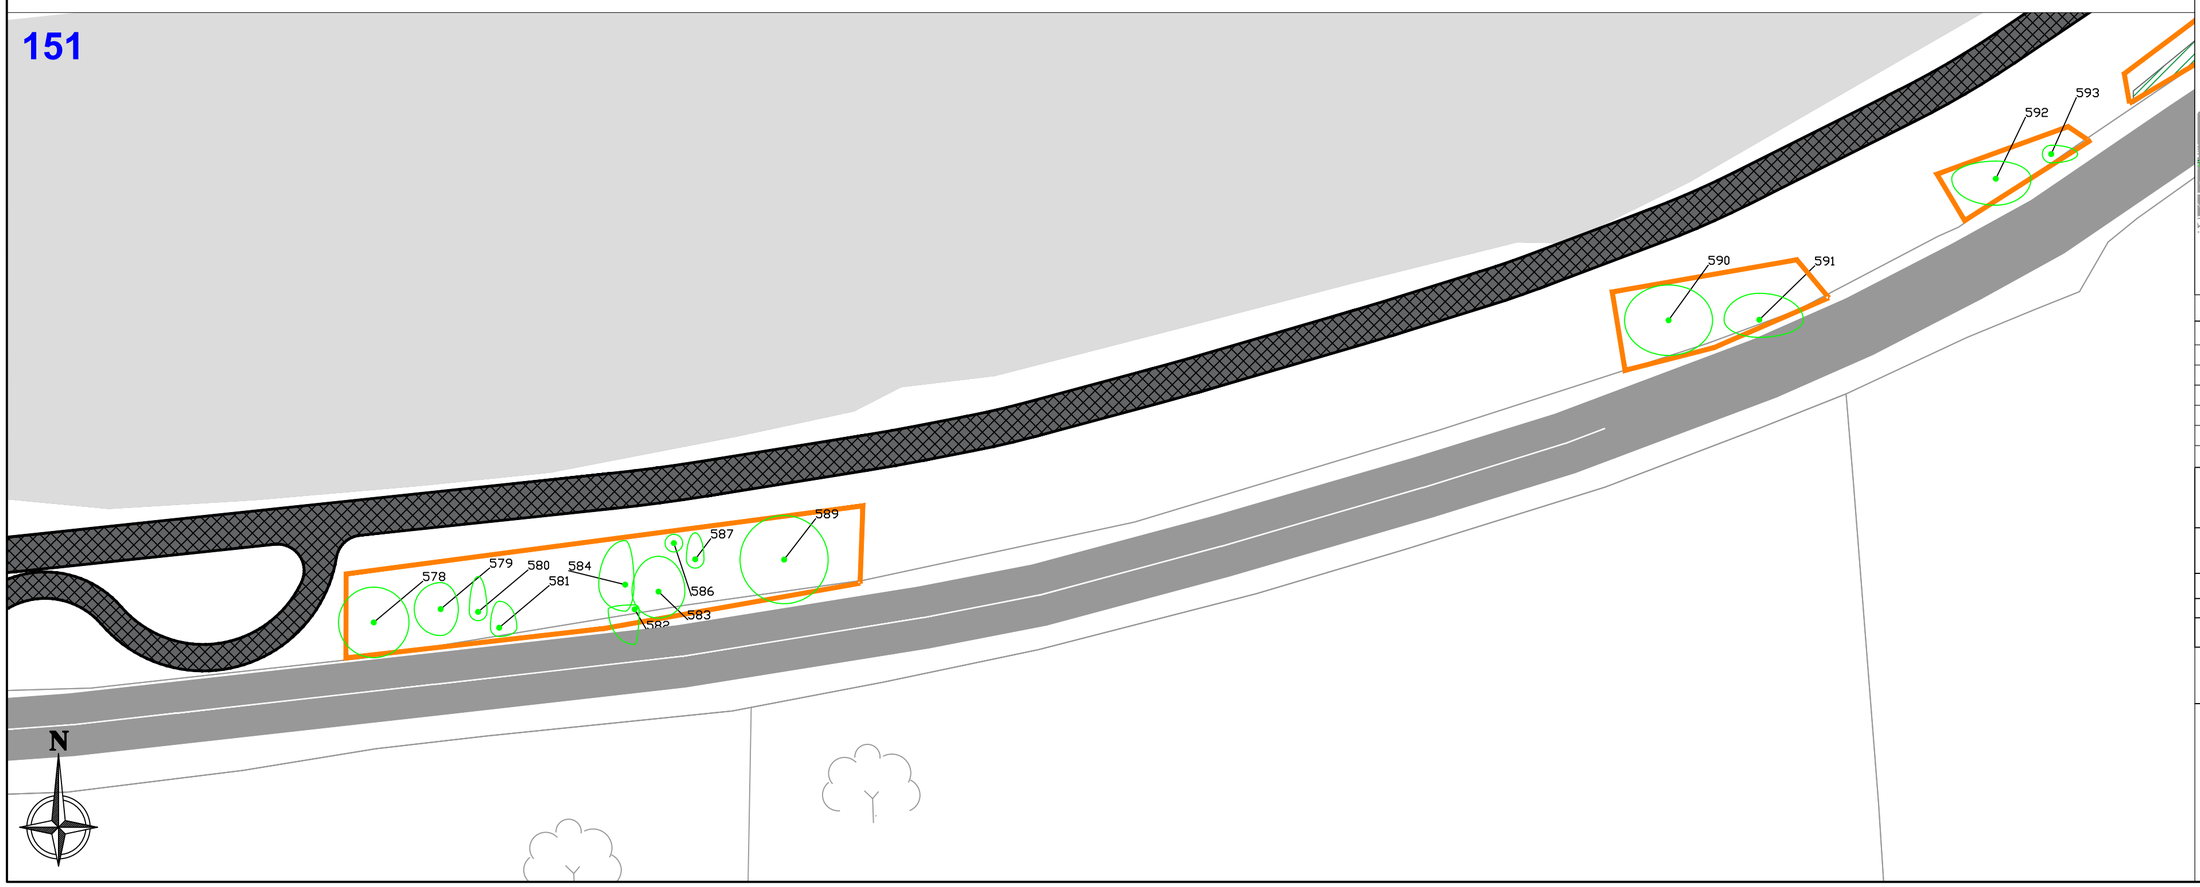

CLIENT

comhairle chontae na mí
meath county council

ENGINEERS

LEGEND

TREE PROTECTION

TREES TO BE RETAINED

TREE PROTECTION FENCING

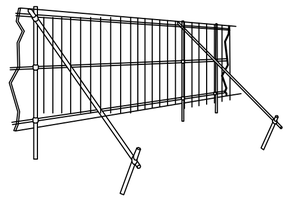

Scaffold Uprights driven well into the ground with additional bracing as required

TREE PROTECTION DETAIL

Heras type fencing or similar approved.

KEYPLAN

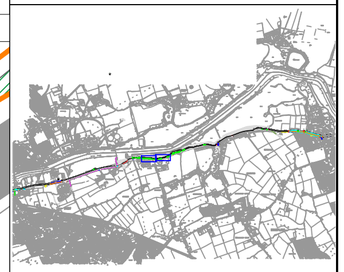

REVISIONS

REV	DATE	DESCRIPTION
A	20-12-21	Resized to A2
B	25-02-22	Updated route inputs

PROJECT: BOYNE GREENWAY, CO. LOUTH/CO. MEATH		JOB NO. TBOY001
DRAWING: TREE PROTECTION	DATE: 25-02-22	SCALE: 1:250 @ A2
DRAWN BY: NIALL MCBRIDE		**NMB** INITIALS
STATUS: PLANNING		
DRAWING NO. 150/151		**REVISION.** B

NOTES
Do Not Scale. Use Figured Dimensions Only.
Not for Construction Purposes unless Specifically Marked.

© THIS DRAWING IS COPYRIGHT OF CMK HORTICULTURE + ARBORICULTURE LTD.

CMK
Hort & Arb Ltd.

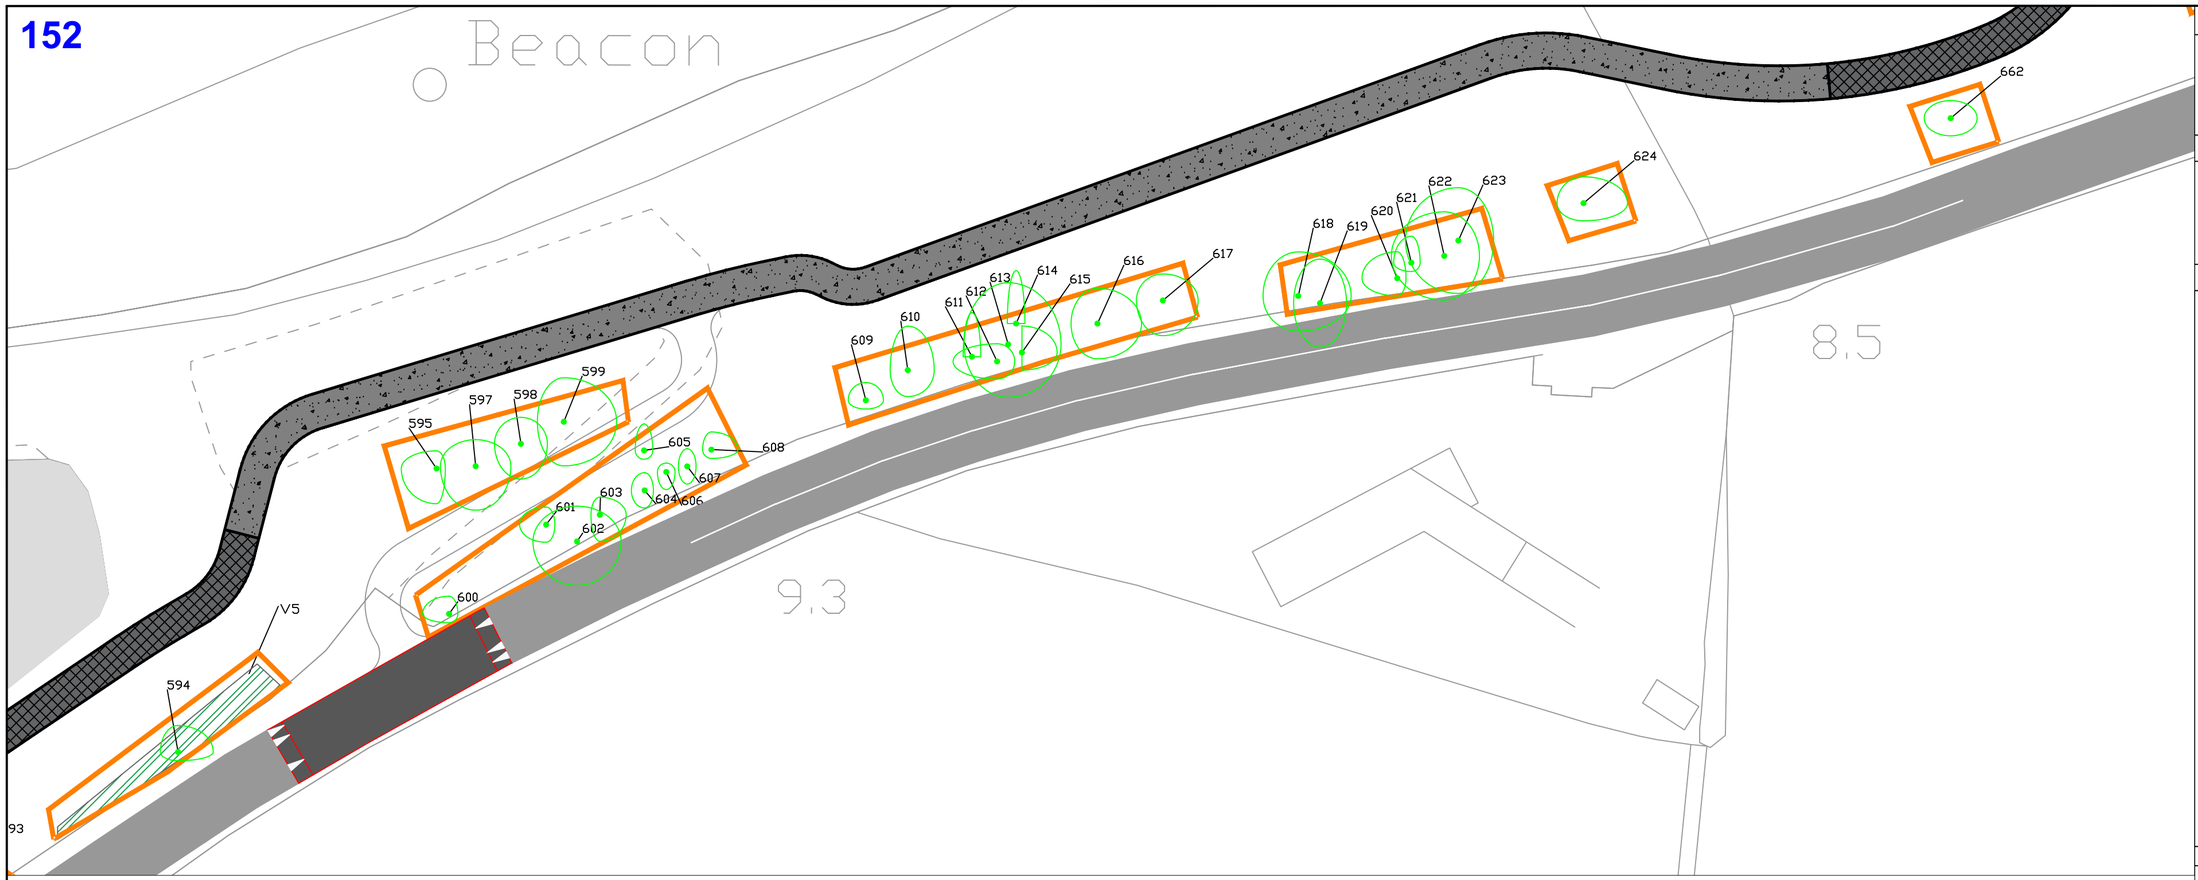

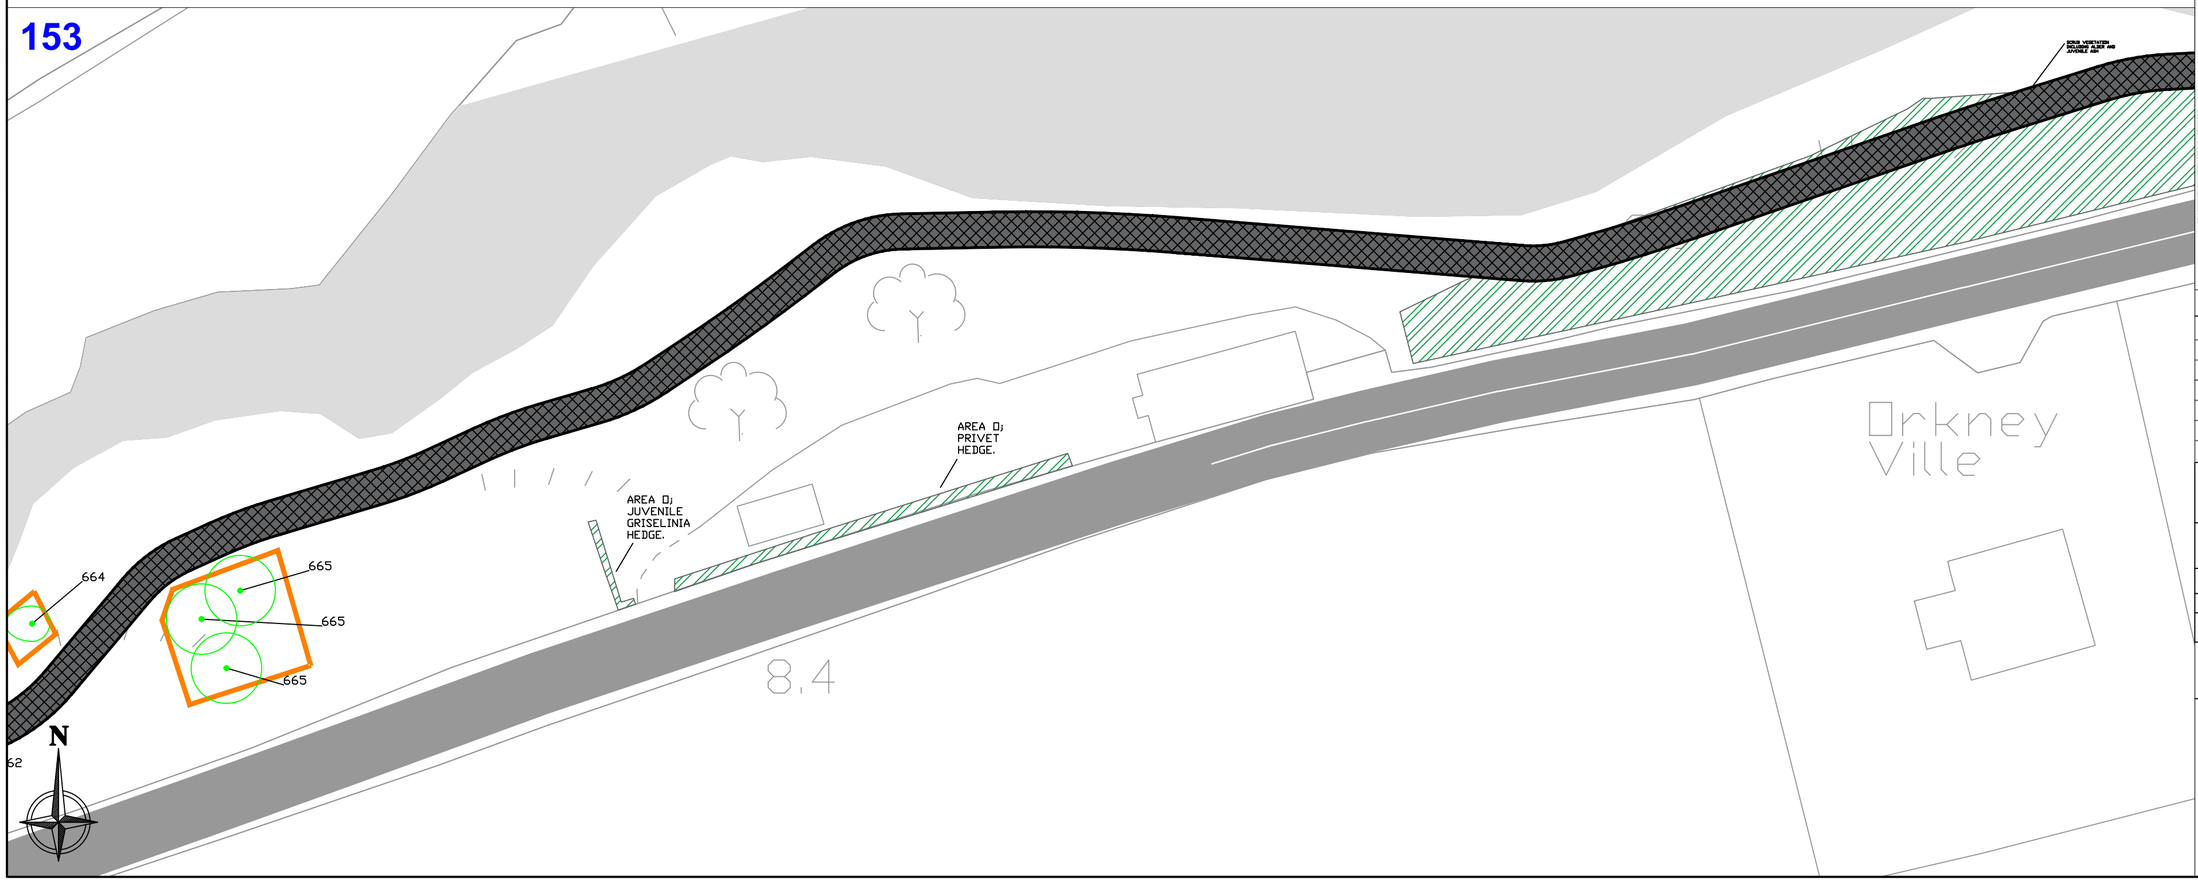

CLIENT

comhairle chontae na mí
meath county council

ENGINEERS

LEGEND

TREE PROTECTION

TREES TO BE RETAINED

TREE PROTECTION FENCING

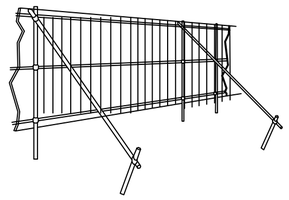

Scaffold Uprights driven well into the ground with additional bracing as required

TREE PROTECTION DETAIL

Heras type fencing or similar approved.

KEYPLAN

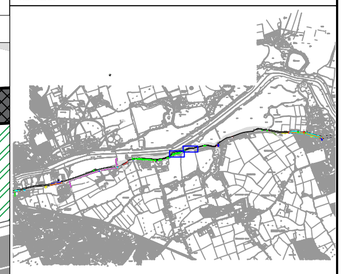

REVISIONS

REV	DATE	DESCRIPTION
A	20-12-21	Resized to A2
B	25-02-22	Updated route inputs

PROJECT: BOYNE GREENWAY, CO. LOUTH/CO. MEATH		JOB NO. TBOY001
DRAWING: TREE PROTECTION	DATE: 25-02-22	SCALE: 1:500 @ A2
DRAWN BY: NIALL MCBRIDE		**NMB** INITIALS
STATUS: PLANNING		
DRAWING NO. 152/153		**REVISION.** B

NOTES
Do Not Scale. Use Figured Dimensions Only.
Not for Construction Purposes unless Specifically Marked.

© THIS DRAWING IS COPYRIGHT OF CMK HORTICULTURE + ARBORICULTURE LTD.

CMK
Hort & Arb Ltd.

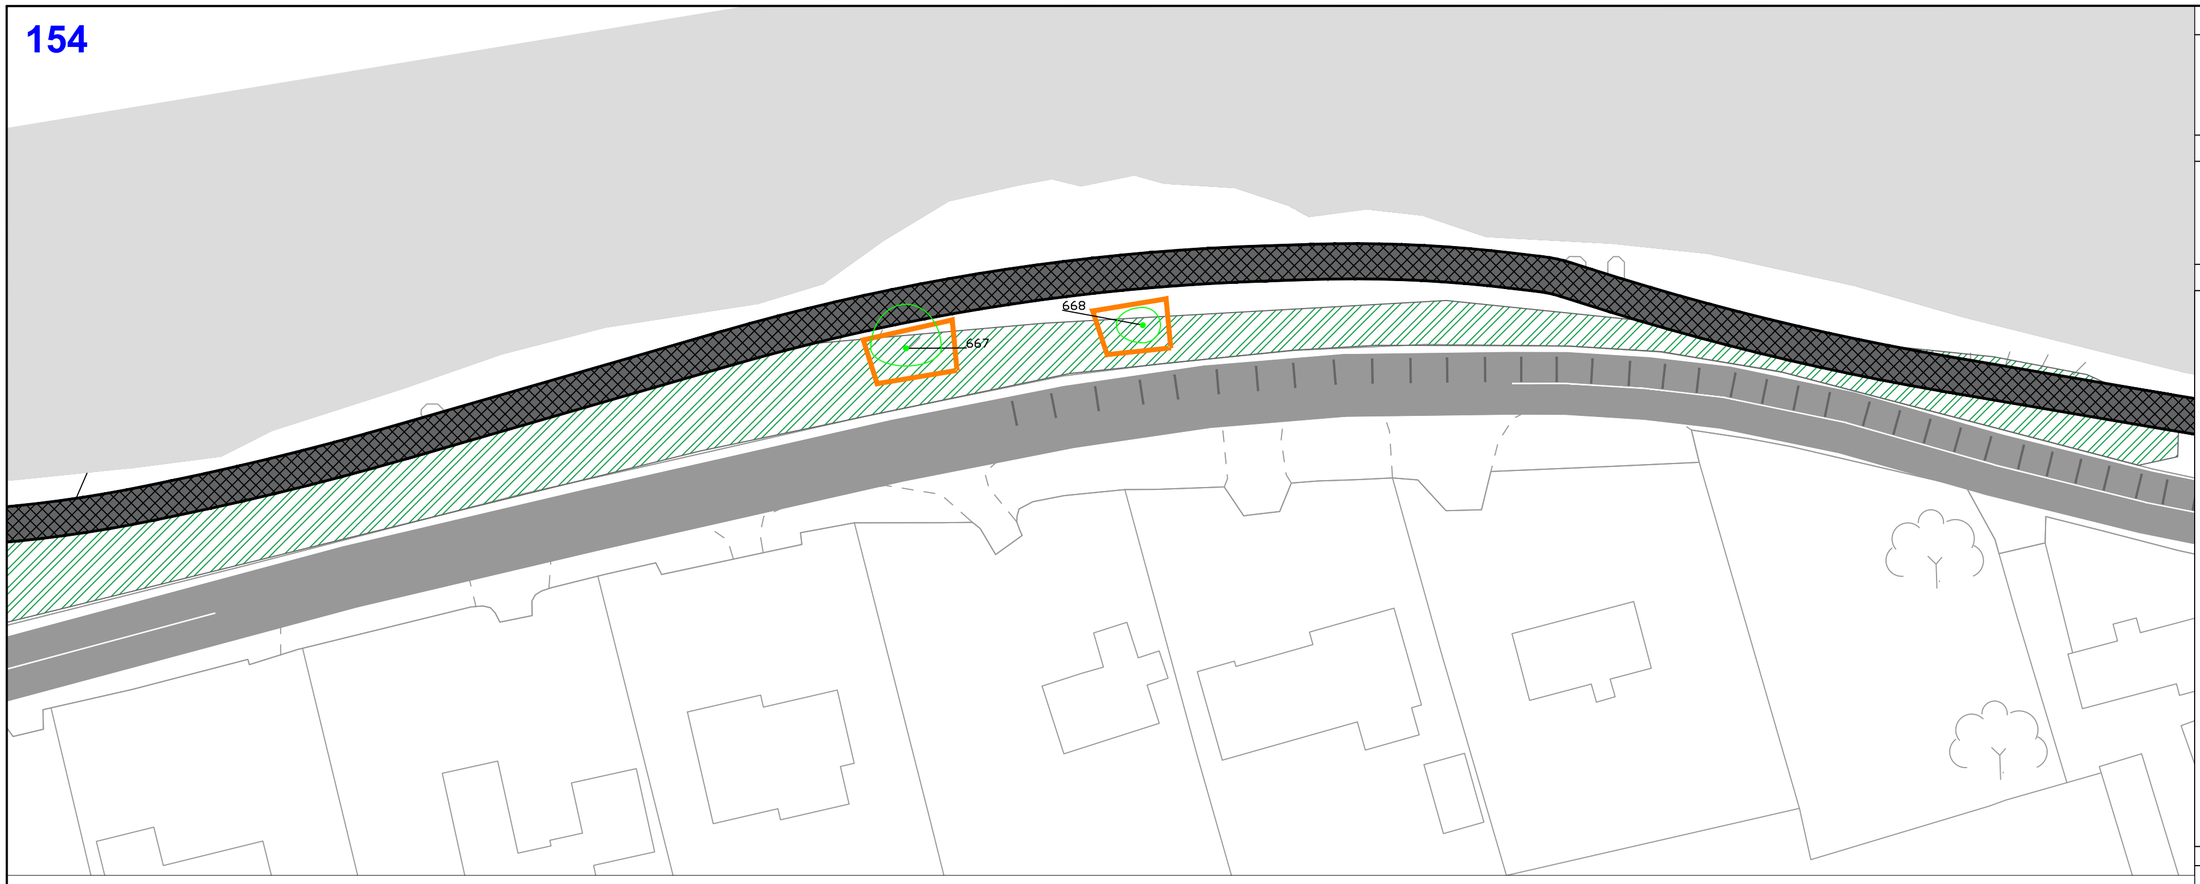

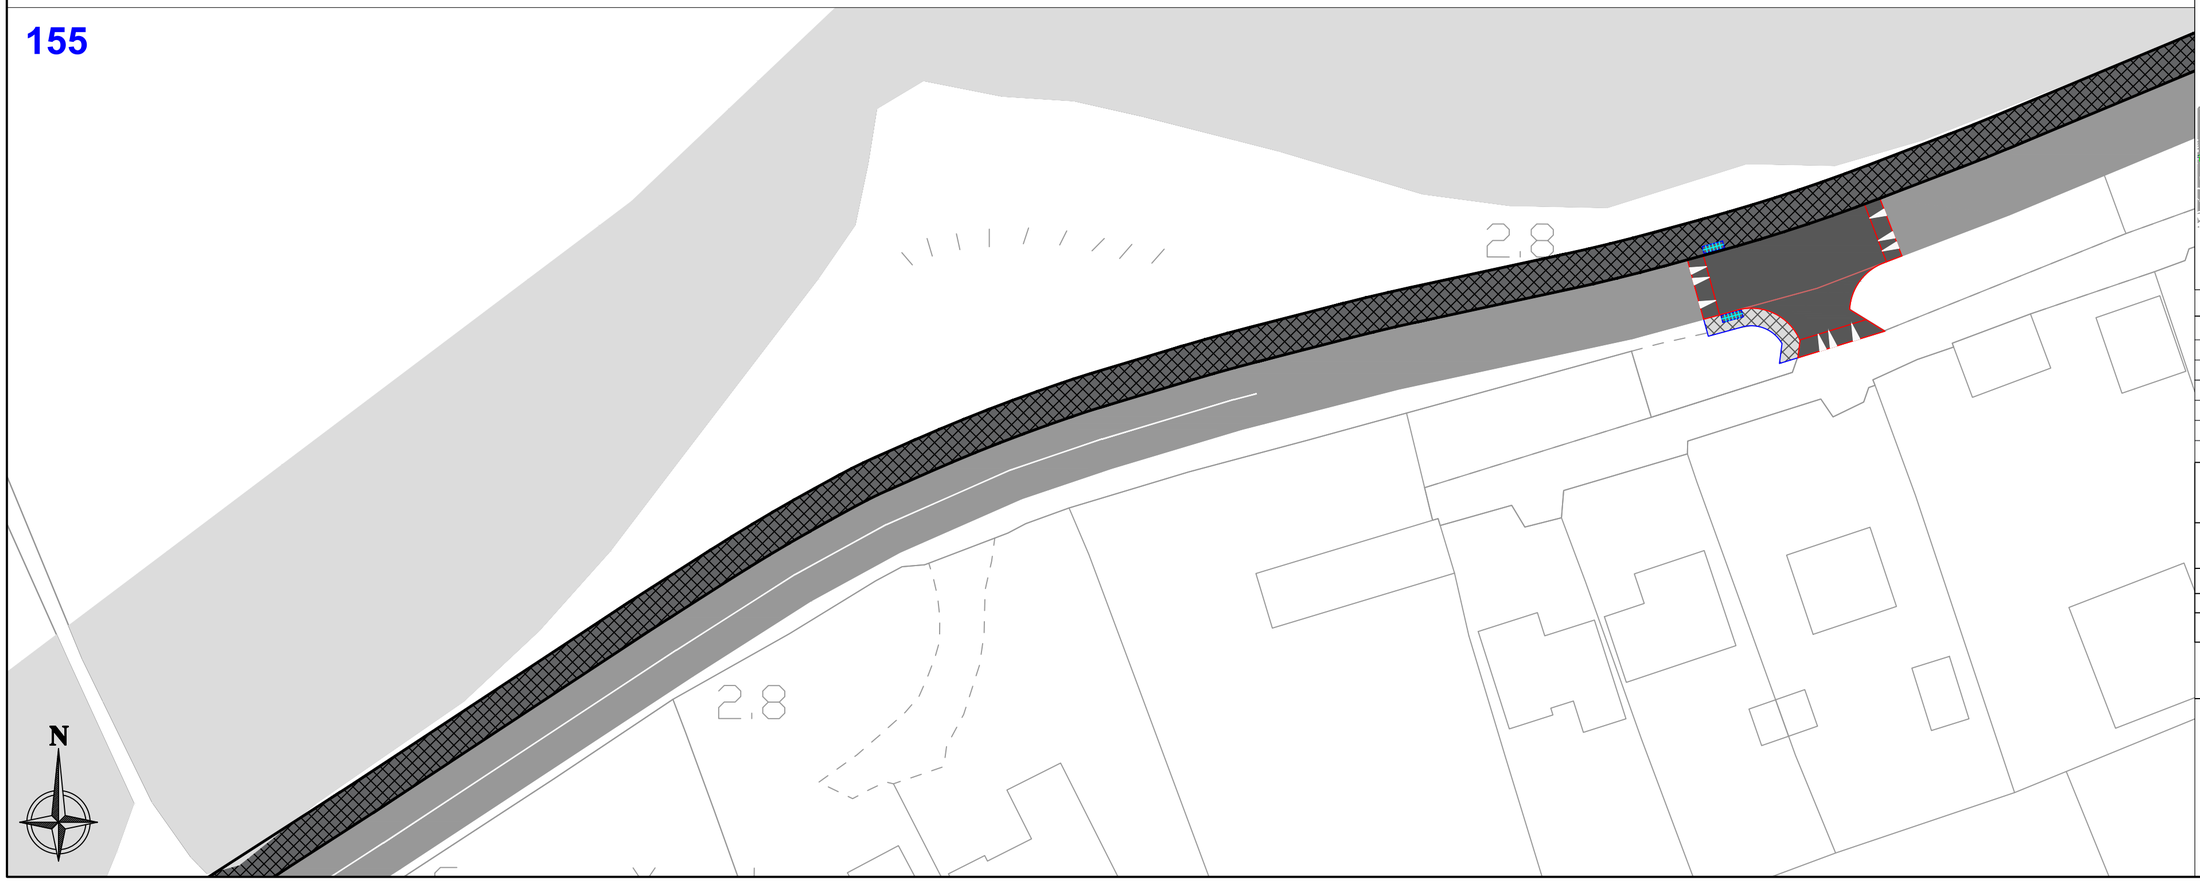

CLIENT

comhairle chontae na mí
meath county council

ENGINEERS

LEGEND

TREE PROTECTION

TREES TO BE RETAINED

TREE PROTECTION FENCING

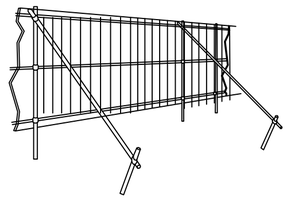

Scaffold Uprights driven well into the ground with additional bracing as required

TREE PROTECTION DETAIL

Heras type fencing or similar approved.

KEYPLAN

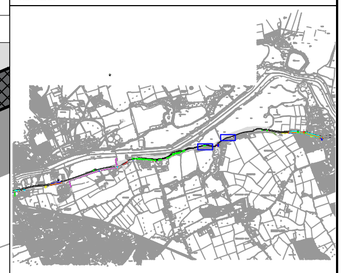

REVISIONS

REV	DATE	DESCRIPTION
A	20-12-21	Resized to A2
B	25-02-22	Updated route inputs

PROJECT: BOYNE GREENWAY, CO. LOUTH/CO. MEATH		JOB NO. TBOY001
DRAWING: TREE PROTECTION	DATE: 25-02-22	SCALE: 1:250 @ A2
DRAWN BY: NIALL MCBRIDE		**NMB** INITIALS
STATUS: PLANNING		
DRAWING NO. 154/155		**REVISION.** B

NOTES
Do Not Scale. Use Figured Dimensions Only.
Not for Construction Purposes unless Specifically Marked.

© THIS DRAWING IS COPYRIGHT OF CMK HORTICULTURE + ARBORICULTURE LTD.

CMK
Hort & Arb Ltd.

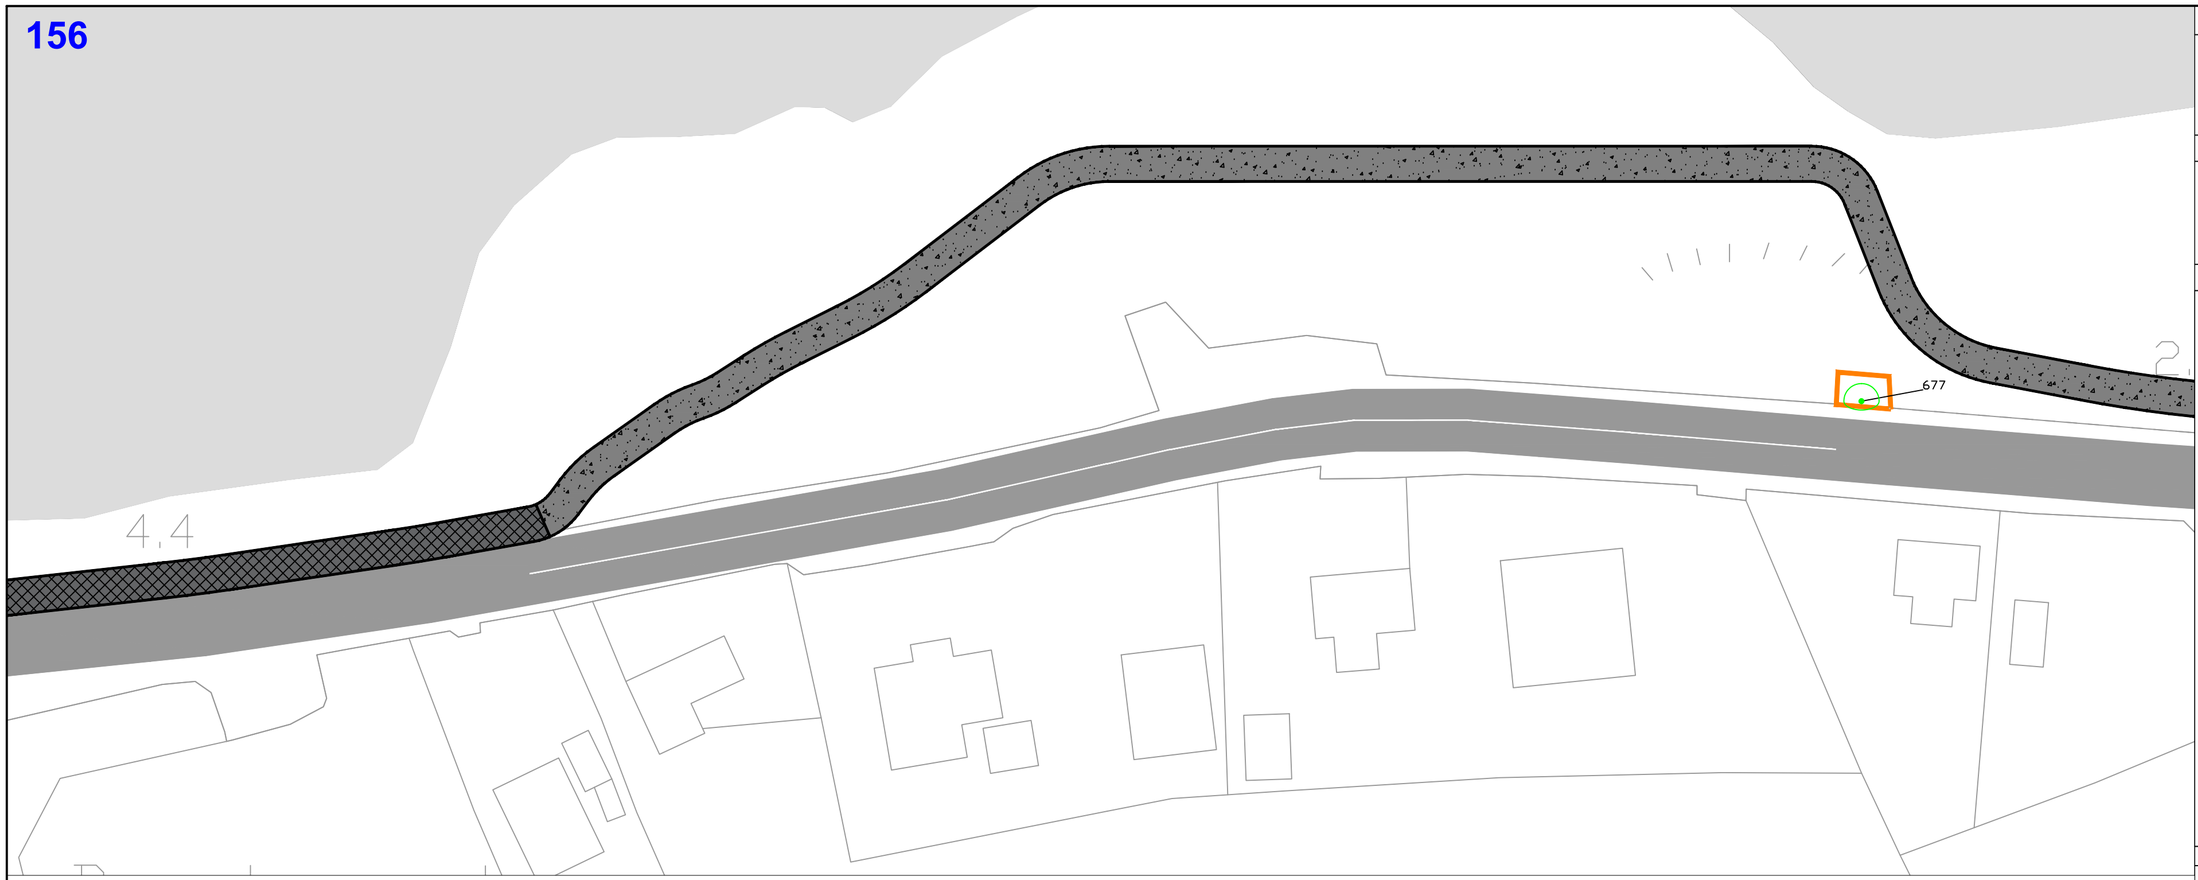

CLIENT

comhairle chontae na mí
meath county council

ENGINEERS

DFL

LEGEND

TREE PROTECTION

TREES TO BE RETAINED

TREE PROTECTION FENCING

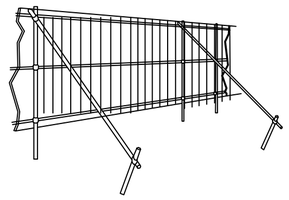

Scaffold Uprights driven well into the ground with additional bracing as required

TREE PROTECTION DETAIL

Heras type fencing or similar approved.

KEYPLAN

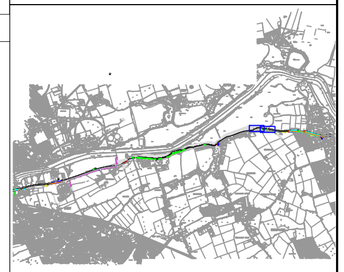

REVISIONS

REV	DATE	DESCRIPTION
A	20-12-21	Resized to A2
B	25-02-22	Updated route inputs

PROJECT: BOYNE GREENWAY, CO. LOUTH/CO. MEATH		JOB NO. TBOY001
DRAWING: TREE PROTECTION	DATE: 25-02-22	SCALE: 1:250 @ A2
DRAWN BY: NIALL MCBRIDE		**NMB** INITIALS
STATUS: PLANNING		
DRAWING NO. 156/157		**REVISION.** B

NOTES
Do Not Scale. Use Figured Dimensions Only.
Not for Construction Purposes unless Specifically Marked.

© THIS DRAWING IS COPYRIGHT OF CMK HORTICULTURE + ARBORICULTURE LTD.

CMK
Hort & Arb Ltd.

158

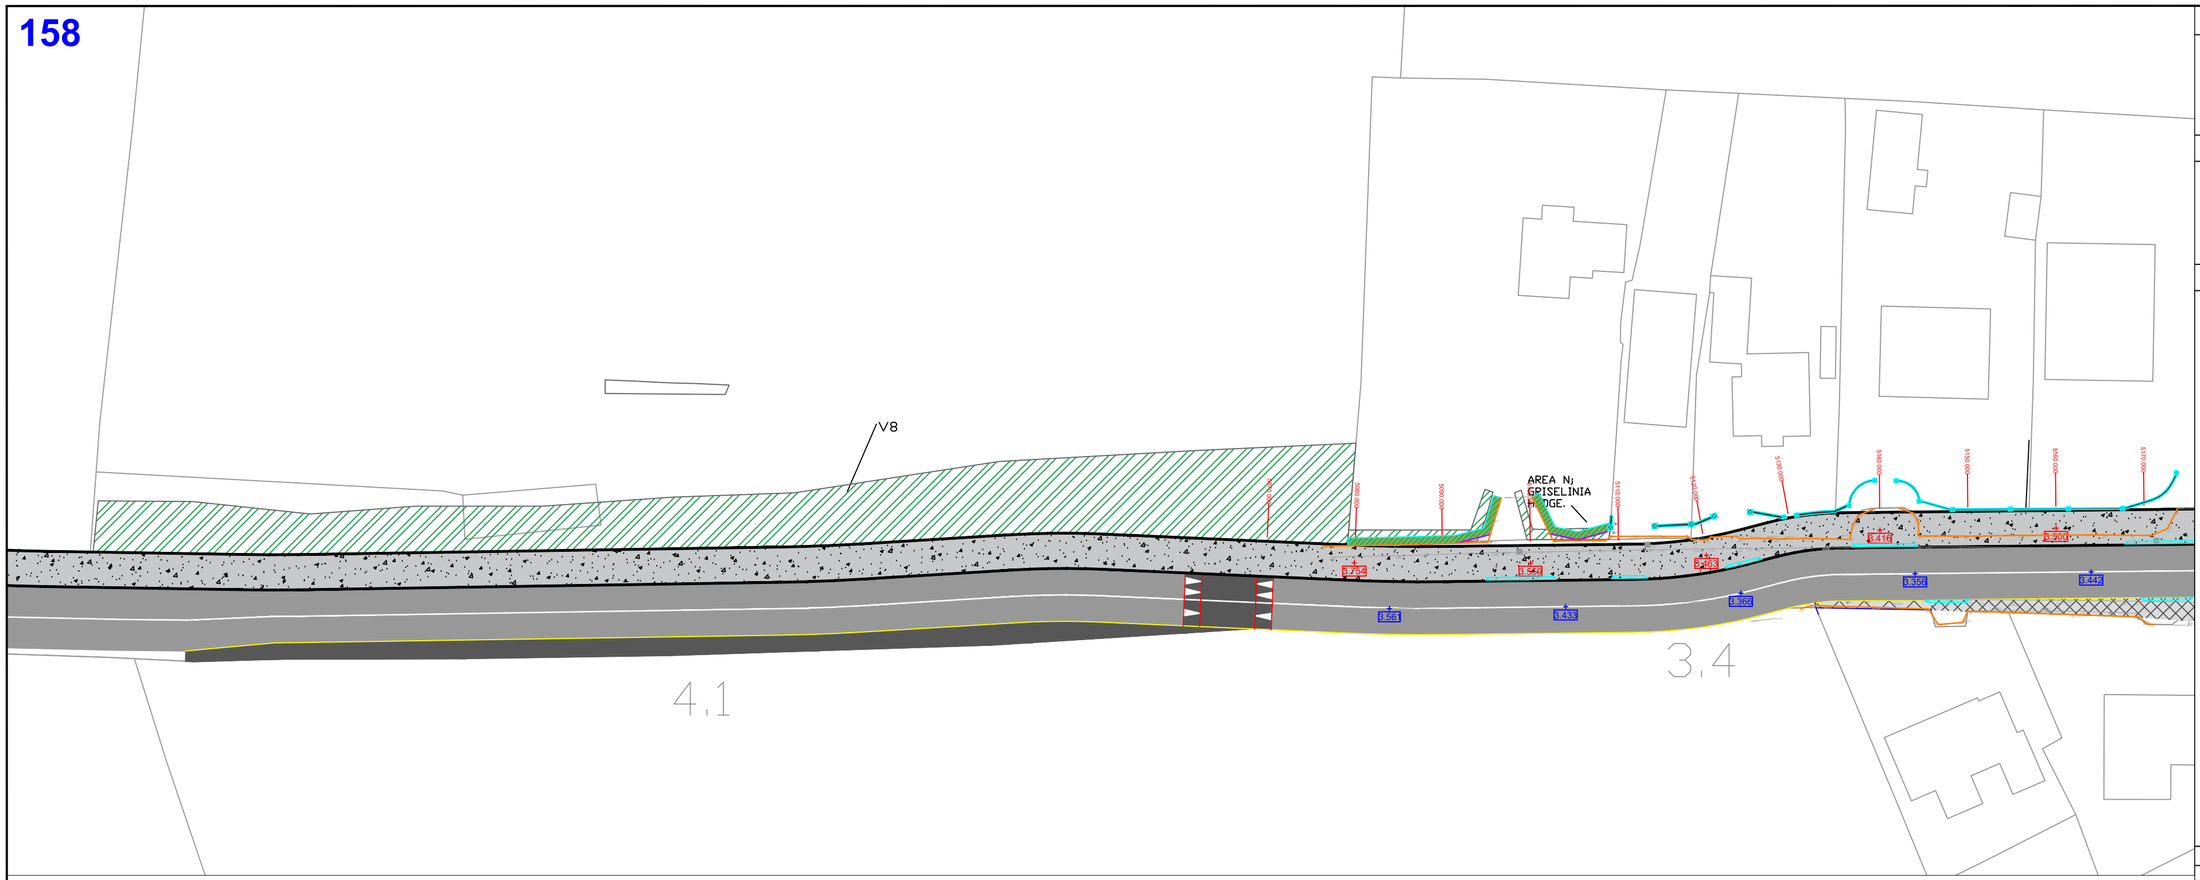

159

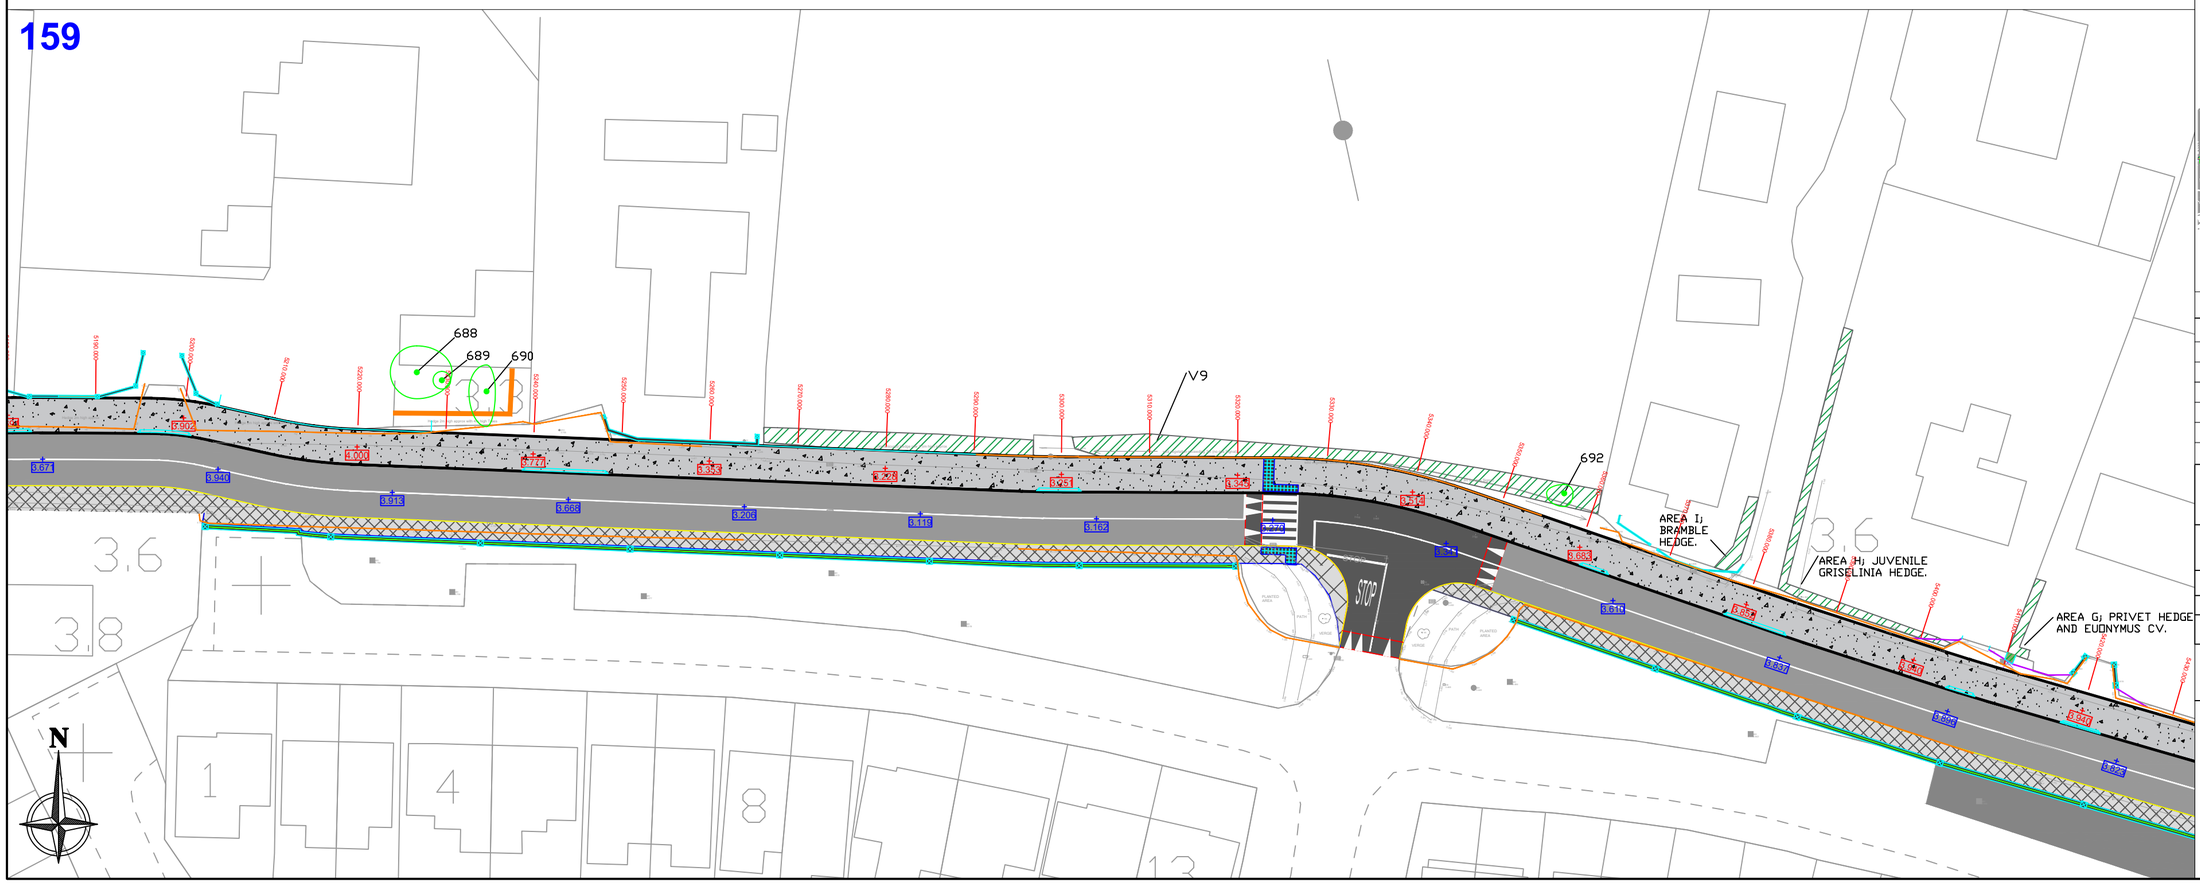

CLIENT

comhairle chontae na mí
meath county council

ENGINEERS

LEGEND

TREE PROTECTION

TREES TO BE RETAINED

TREE PROTECTION FENCING

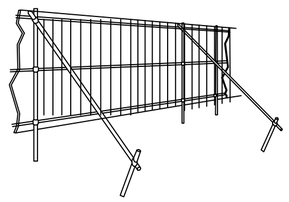

Scaffold Uprights driven well into the ground with additional bracing as required

TREE PROTECTION DETAIL

Heras type fencing or similar approved.

KEYPLAN

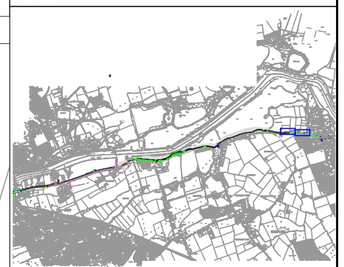

REVISIONS

REV	DATE	DESCRIPTION
A	20-12-21	Resized to A2
B	25-02-22	Updated route inputs

PROJECT: BOYNE GREENWAY, CO. LOUTH/CO. MEATH		JOB NO. TBOY001
DRAWING: TREE PROTECTION	DATE: 25-02-22	SCALE: 1:250 @ A2
DRAWN BY: NIALL MCBRIDE		NMB INITIALS
STATUS: PLANNING		
DRAWING NO. 158/159		REVISION. B

NOTES
Do Not Scale. Use Figured Dimensions Only.
Not for Construction Purposes unless Specifically Marked.

© THIS DRAWING IS COPYRIGHT OF CMK HORTICULTURE + ARBORICULTURE LTD.

CMK
Hort & Arb Ltd.

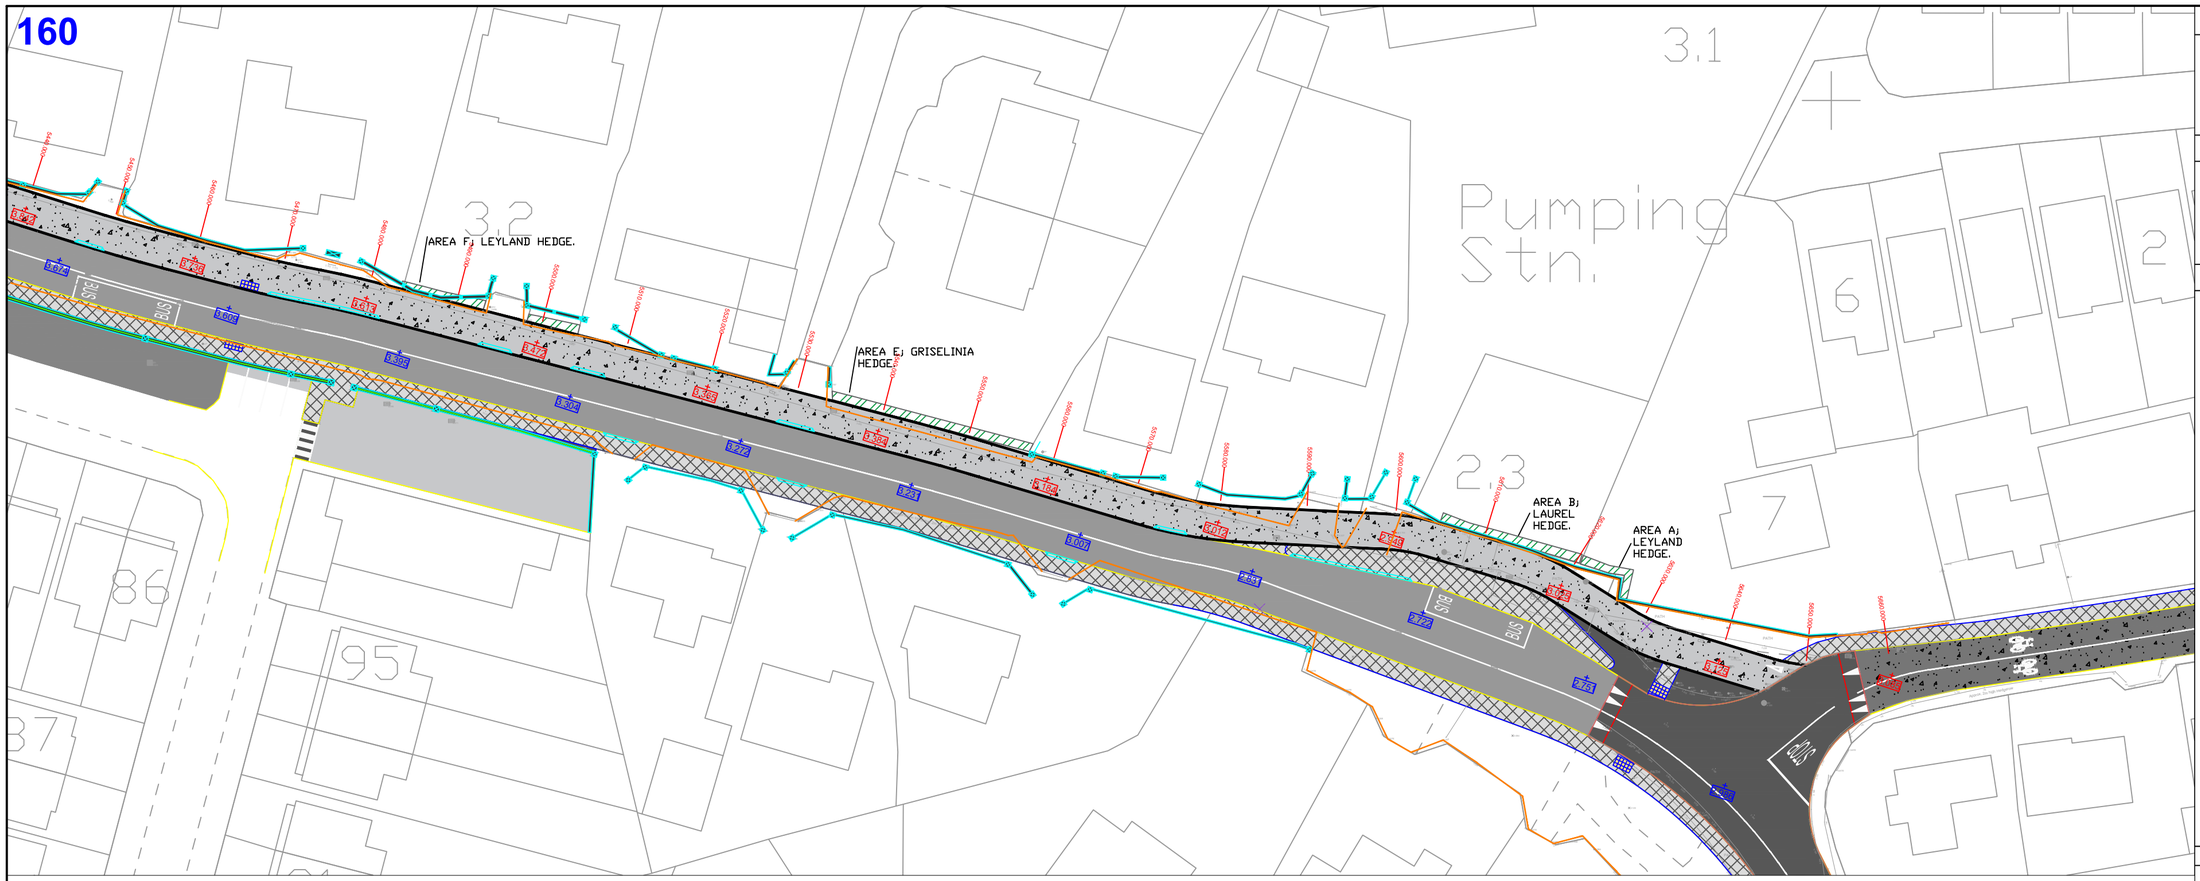

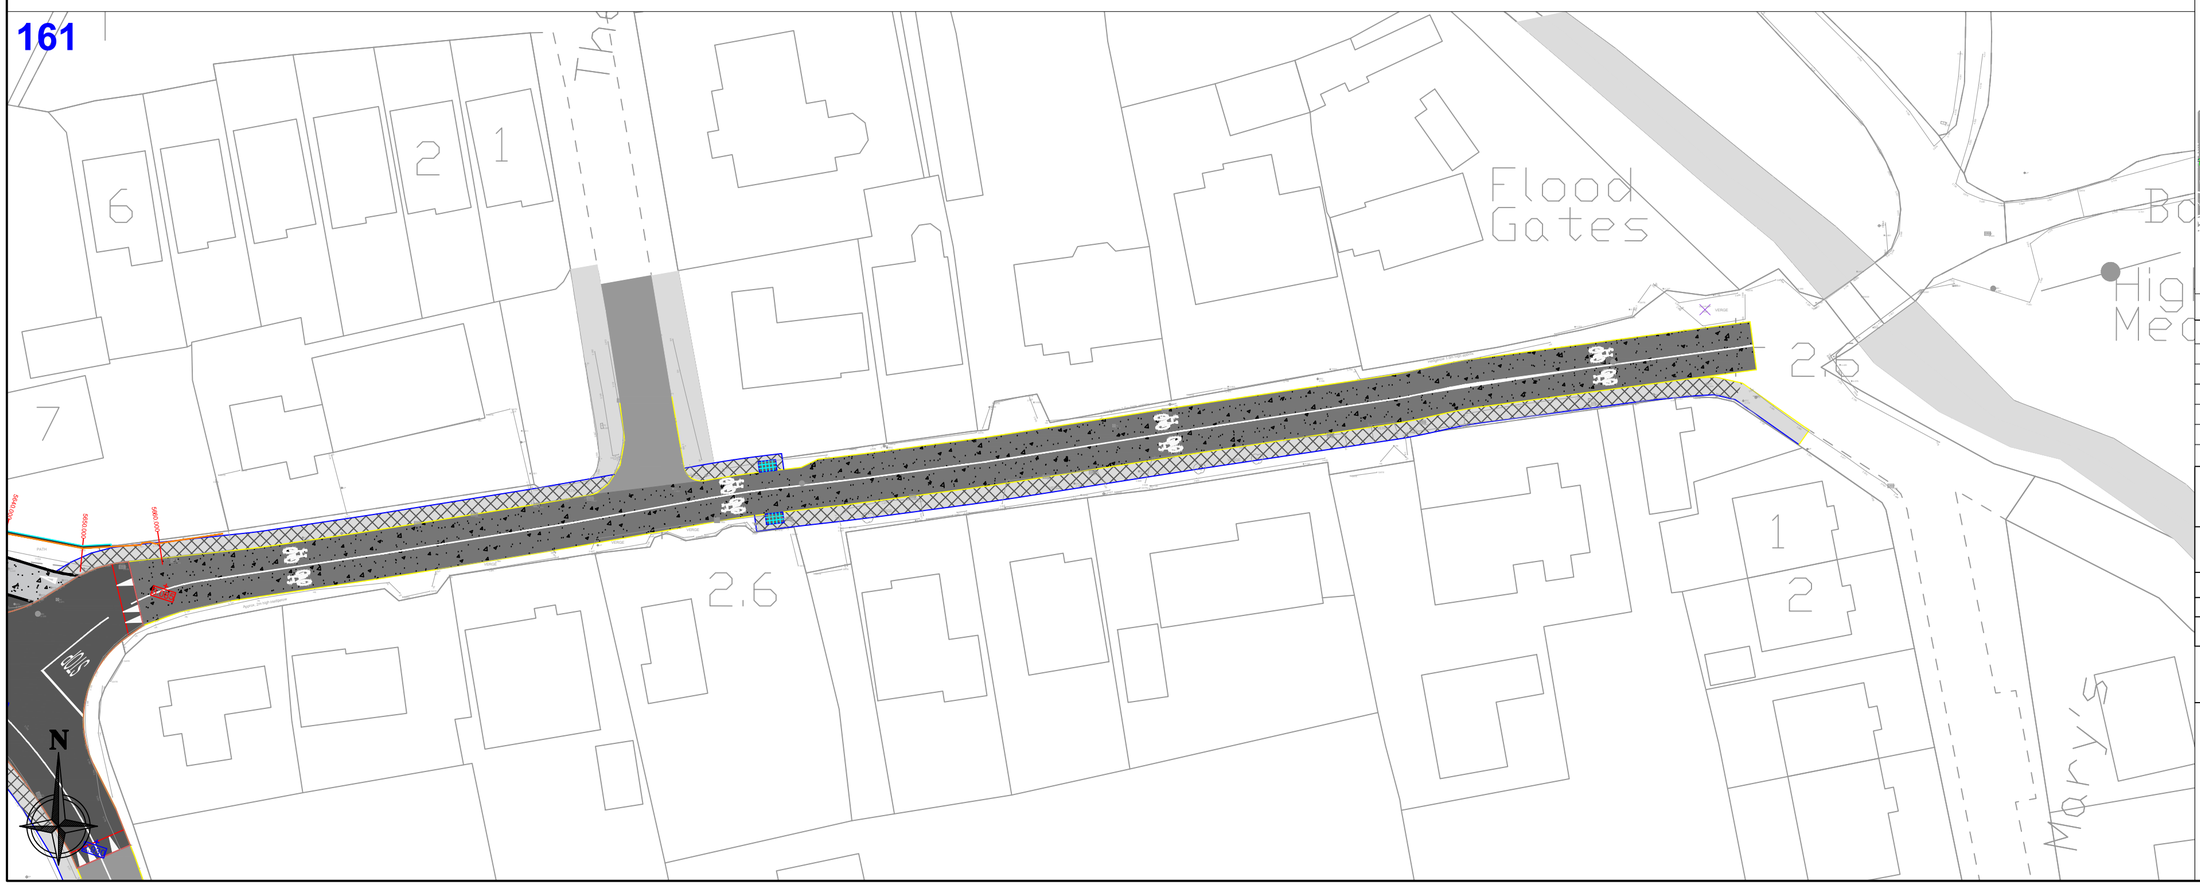

CLIENT

comhairle chontae na mí
meath county council

ENGINEERS

LEGEND

TREE PROTECTION

TREES TO BE RETAINED

TREE PROTECTION FENCING

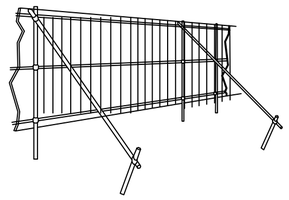

Scaffold Uprights driven well into the ground with additional bracing as required

TREE PROTECTION DETAIL

Heras type fencing or similar approved.

KEYPLAN

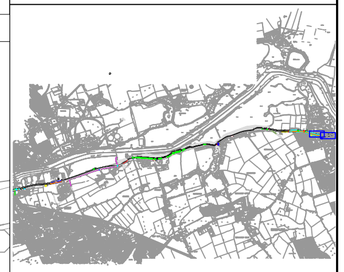

REVISIONS

REV	DATE	DESCRIPTION
A	20-12-21	Resized to A2
B	25-02-22	Updated route inputs

PROJECT: BOYNE GREENWAY, CO. LOUTH/CO. MEATH		JOB NO. TBOY001
DRAWING: TREE PROTECTION	DATE: 25-02-22	SCALE: 1:250 @ A2
DRAWN BY: NIALL MCBRIDE		**NMB** INITIALS
STATUS: PLANNING		
DRAWING NO. 160/161		**REVISION.** B

NOTES
Do Not Scale. Use Figured Dimensions Only.
Not for Construction Purposes unless Specifically Marked.

© THIS DRAWING IS COPYRIGHT OF CMK HORTICULTURE + ARBORICULTURE LTD.

CMK
Hort & Arb Ltd.