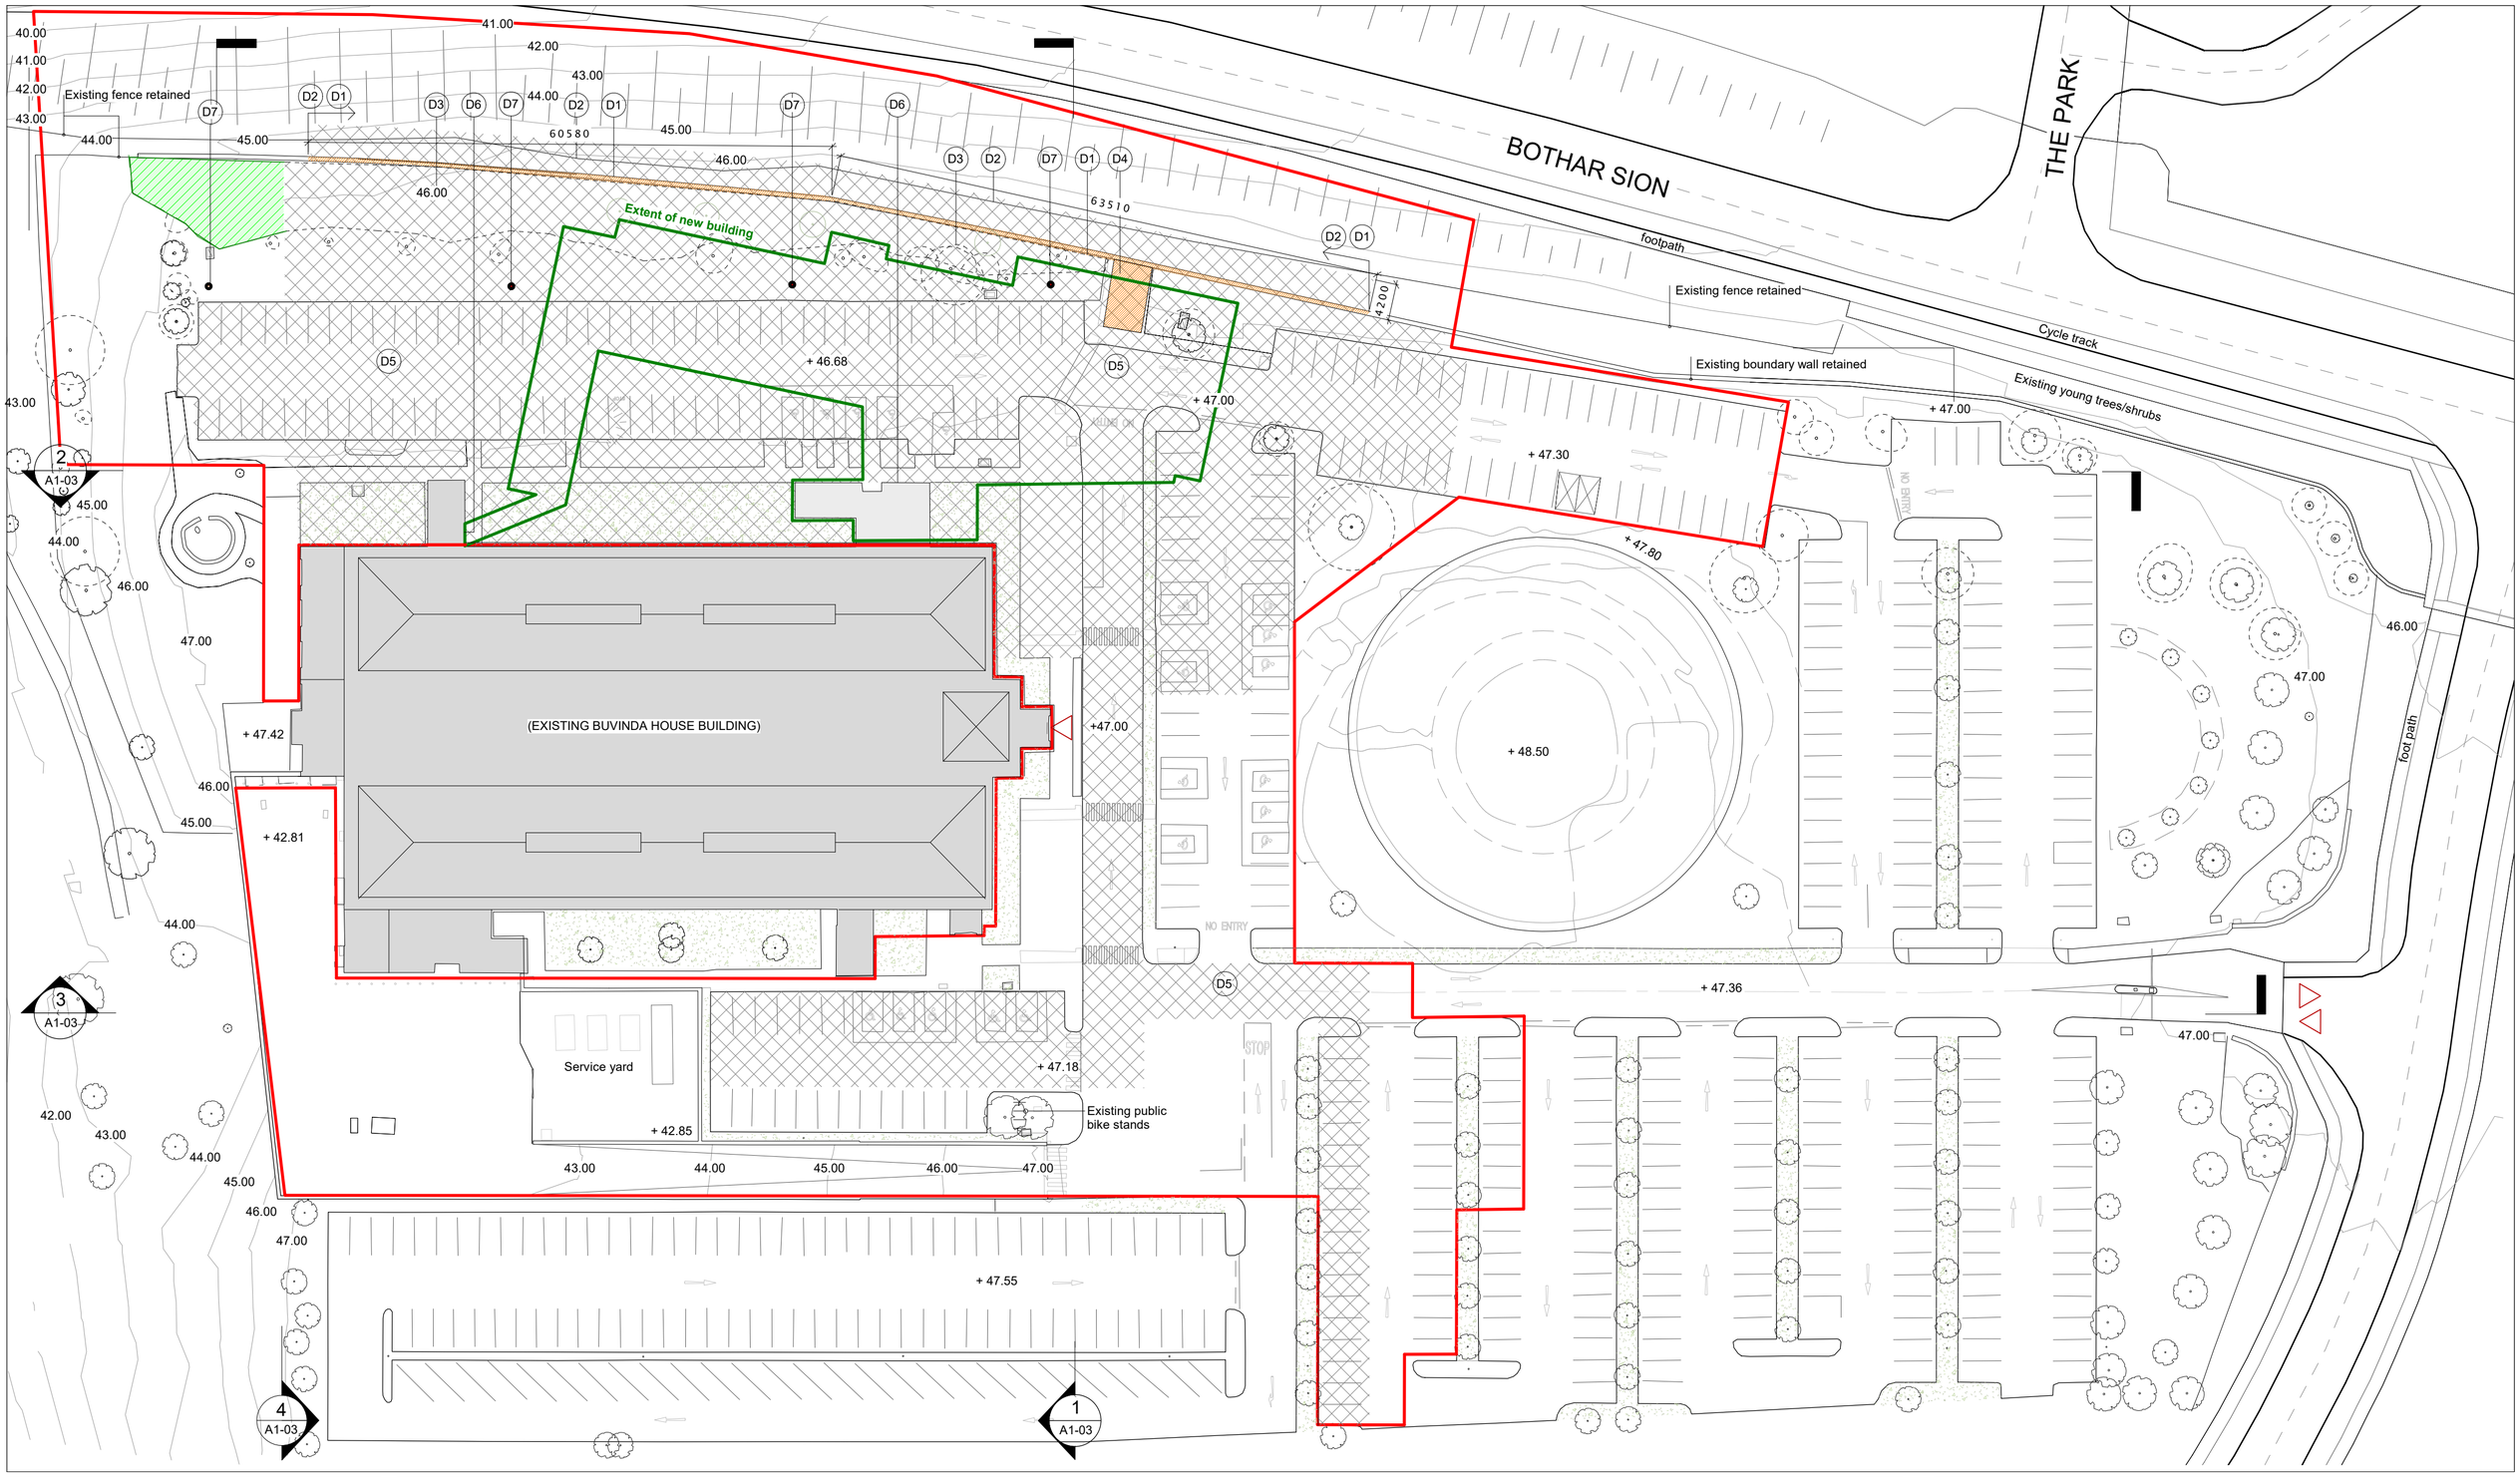

revision	drawn	checked	date	no.

LEGEND :

- Site area of application
- Outline of new building extent
- Existing vegetation, to be retained in viewing of new development
- Existing trees in vicinity of development assessed by arborist. Refer to separate report and drawings
- Existing entrance

D1 Existing boundary wall and fence to be removed where indicated

D2 Existing timber fencing to be removed where indicated

D3 Existing vegetation at boundary to be removed. Selected trees to be transplanted on the site. Refer to Landscape Architects drawings for further details

D4 Existing external bike shelter/stands to be removed

D5 Existing car park surfacing, kerbs and grass / landscaping within the hatched area to be removed as required for new development / service upgrades. Refer to civil and services engineers drawings for further detail on extent of below ground services works required.

D6 Local alterations to existing facade to create new link connections

D7 Lighting pole to be removed

NOTES :

No dimensions on this drawing are to be scaled.
All levels and dimensions on this drawing are to be checked on site. Any discrepancies on this drawing are to be reported to and verified with the architect. This drawing is to be read in conjunction with all other application documentation and information as issued.

This is not a construction drawing, it is unsuitable for the purpose of construction and must on no account be used as such.

This drawing is the copyright of Bucholz McEvoy Architects Ltd and may not be copied, altered, or reproduced in any form or passed to a third party without license or written consent.

PLANNING

drawing EXISTING / DEMOLITION SITE LAYOUT PLAN

drawing no.	scale 1 : 500 @ A2	drawn MA	project no. 0314
0314 A1-01	date NOV 2022	checked KH	revision

project MEATH COUNTY COUNCIL CHAMBER & OFFICES

client MEATH COUNTY COUNCIL

bucholzmcevoy ARCHITECTS
UNIT C MOUNTPLEASANT BUSINESS CENTRE UPPER MOUNTPLEASANT AVENUE DUBLIN 6 IRELAND
T +353 1 496 6340 F +353 1 496 6341 INFO@BMCEA.COM WWW.BMCEA.COM