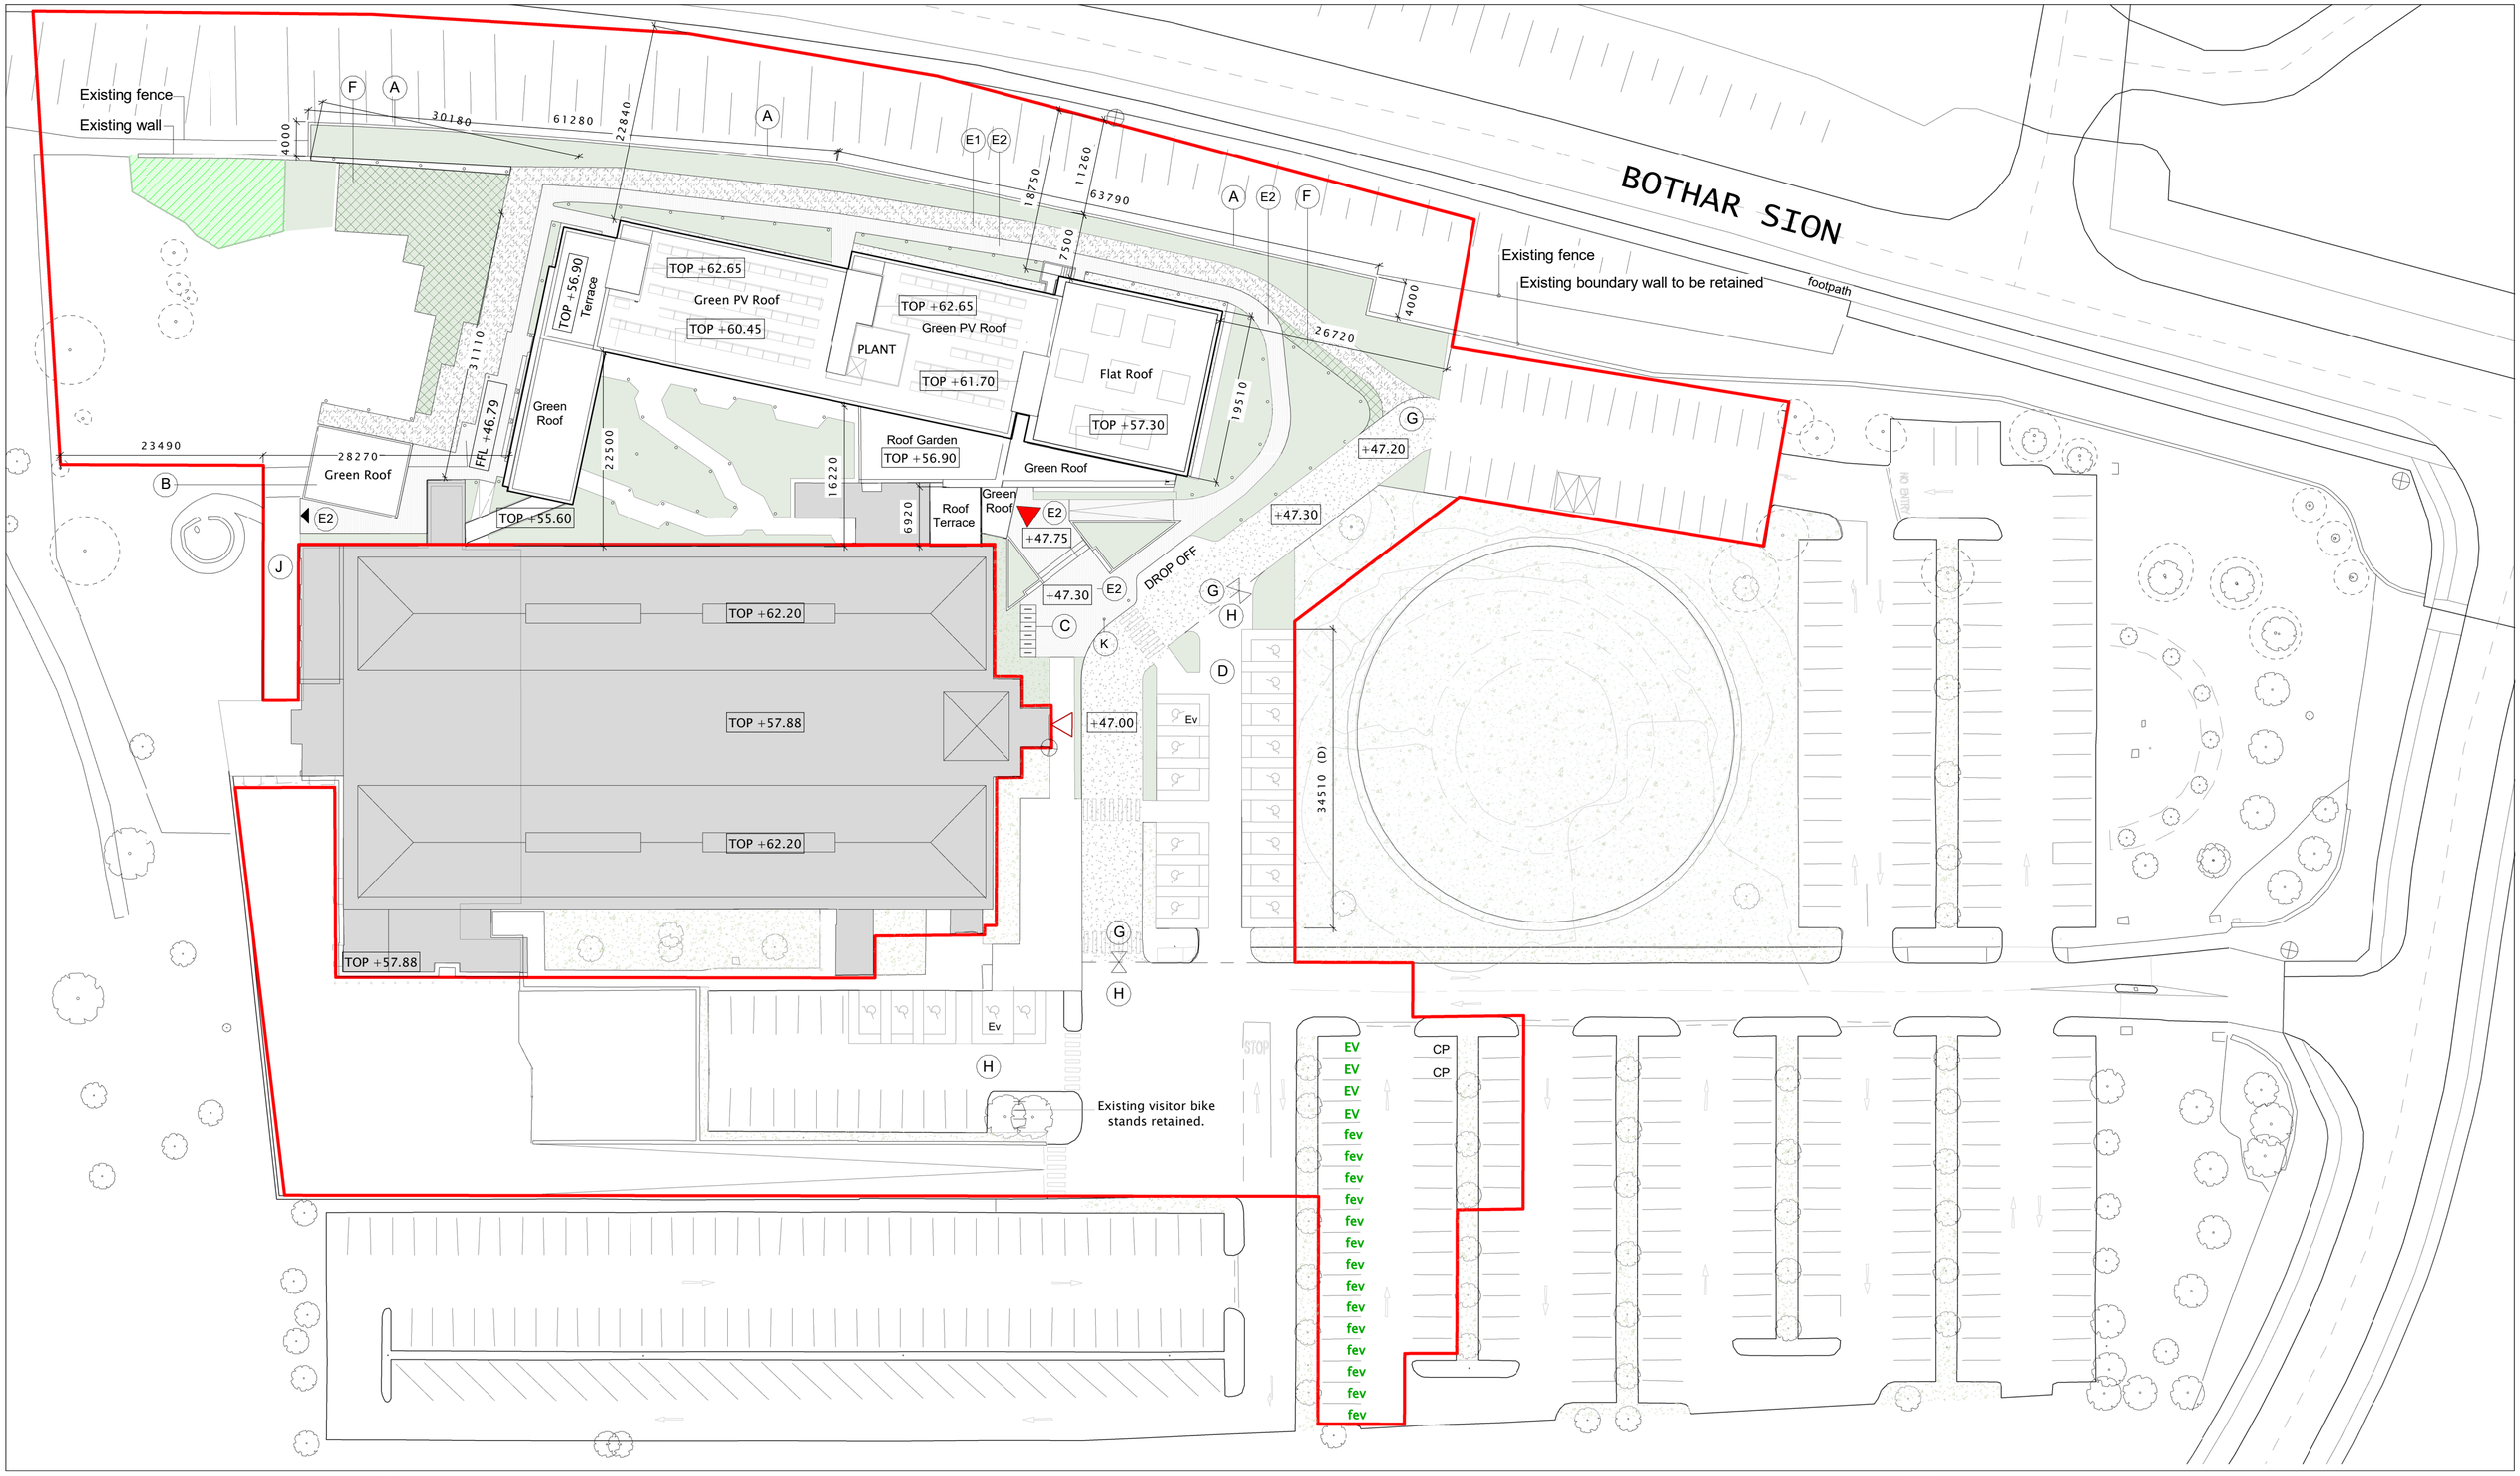

revision	drawn	checked	date	no.

LEGEND :

- Site area of application
- Existing vegetation, to be retained
- New Landscape Treatment. Refer to Landscape Architects drawings for further details
- Existing Building
- Location of Site Notices

EV Electric vehicle charging point to be provided

fev Ducting for future EV Charging points to be provided

CP Designated carpool Parking space

Existing Entrance

Proposed new entrance to extension

Refer to general arrangement drawings for further details on site levels and roof levels. Refer to Landscape Architects drawings for further details.

A - New Metal Boundary fence on Plinth. 1.6m High
B - New secure enclosure for staff bicycle storage (94 stands timber and glass screen with green roof over)
C - 12 Public visitor bicycle parking (sheffield type stands)
D - Car park spaces line markings / spaces reconfigured as shown
E1 - Staff cycle route Resin bound gravel surface
E2 - Paving unit to pedestrian path / surfaces
F - Reinforced grass
G - Resin bound gravel surface to vehicular area
H - Existing Tarmacadam Surface - Made good locally as required for services upgrades. Refer to civil and services engineers drawings for further details.
J - Existing paving units
K - Bollards

NOTES :

No dimensions on this drawing are to be scaled.
All levels and dimensions on this drawing are to be checked on site. Any discrepancies on this drawing are to be reported to and verified with the architect. This drawing is to be read in conjunction with all other application documentation and information as issued.

This is not a construction drawing, it is unsuitable for the purpose of construction and must on no account be used as such.

This drawing is the copyright of Bucholz McEvoy Architects Ltd and may not be copied, altered, or reproduced in any form or passed to a third party without license or written consent.

PLANNING

drawing PROPOSED SITE LAYOUT PLAN

drawing no.	scale	drawn	project no.
0314 A1-02	1 : 500 @ A2	MA	0314
	date NOV 2022	checked KH	revision

project MEATH COUNTY COUNCIL CHAMBER & OFFICES

client MEATH COUNTY COUNCIL

bucholzmcevoy ARCHITECTS
UNIT C MOUNTPLEASANT BUSINESS CENTRE UPPER MOUNTPLEASANT AVENUE DUBLIN 6 IRELAND
T +353 1 496 6340 F +353 1 496 6341 INFO@BMCEA.COM WWW.BMCEA.COM