# Meath County Council
# Taking in Charge Housing Estates
# Public Consultation

comhairle chontae na mí
meath county council

Map Extracted from Tailte Eireann
Vector Mapping

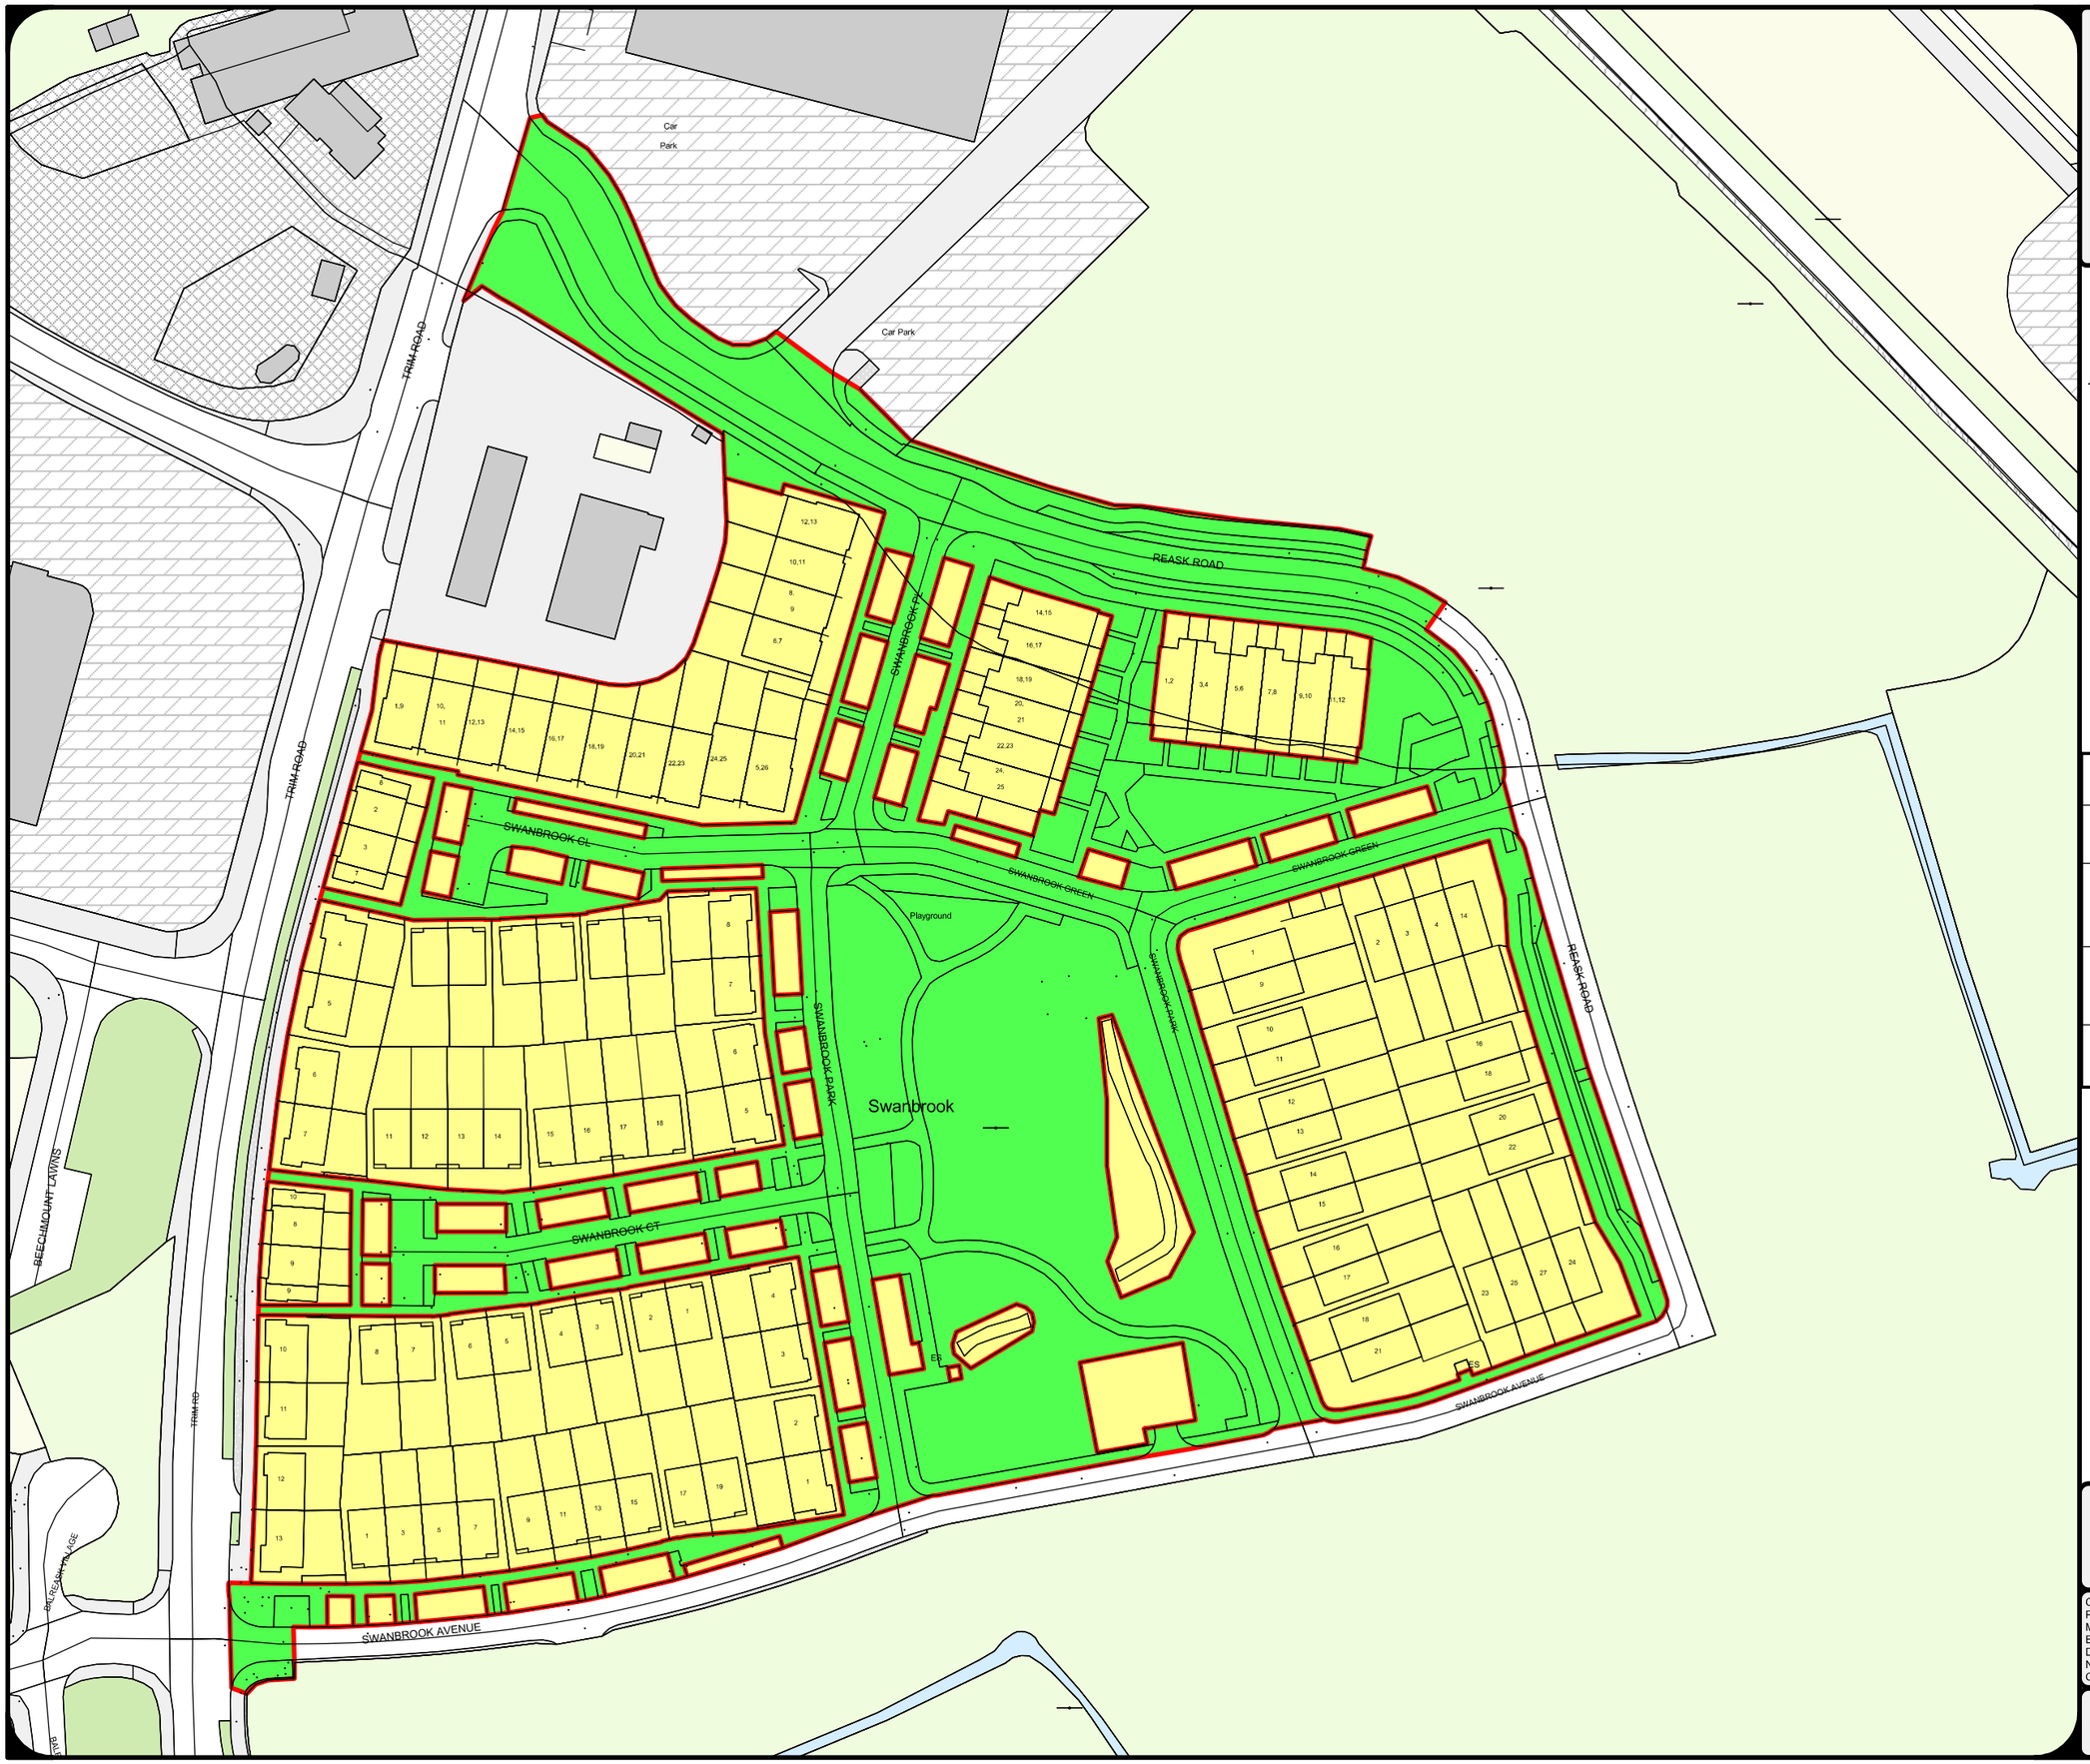


## LEGEND

**Outline of Areas to be taken in charge pursuant to the Planning and Developement Acts 2000 - 2023 & Roads Act 1993**

**Outline of Areas NOT to be taken in charge pursuant to the Planning and Developement Acts 2000 - 2023 & Roads Act 1993**

| | |
|---|---|
| Date:- | **October 2025** |
| Municipal District :- | **Navan** |
| Location:- | **Swanbrook Phase 1<br>Navan<br>Co. Meath.** |
| Produced by:- | **LC** |
| Scale:- | **NTS** |

Note: Details shown on this map is for information purposes only. Further details on any item should be clarified with Meath County Council.
This map has been produced by Meath County Council with available Local Authority and Tailte Eireann base data.
'© National Mapping Division of Tailte Éireann. All rights reserved.
Licence number CYAL50320677/MeathCountyCouncil'
NOTE - UNAUTHORISED REPRODUCTION
OF THIS MAP INFRINGES STATE COPYRIGHT.

Contact:
Planning Department
Meath County Council
Buvinda House
Dublin Road,
Navan, Co. Meath
C15 Y291

Tel: (046) 9097000
Fax: (046) 9097001
e-mail: planning@meathcoco.ie

N W E S

https://www.meath.ie/council/council-services/planning-and-building/taking-charge-of-roads-estates-0