MEATH COUNTY COUNCIL
Planning Dept - Taking In Charge

Map Extracted from Ordnance Survey Ireland (OSi) Vector Mapping

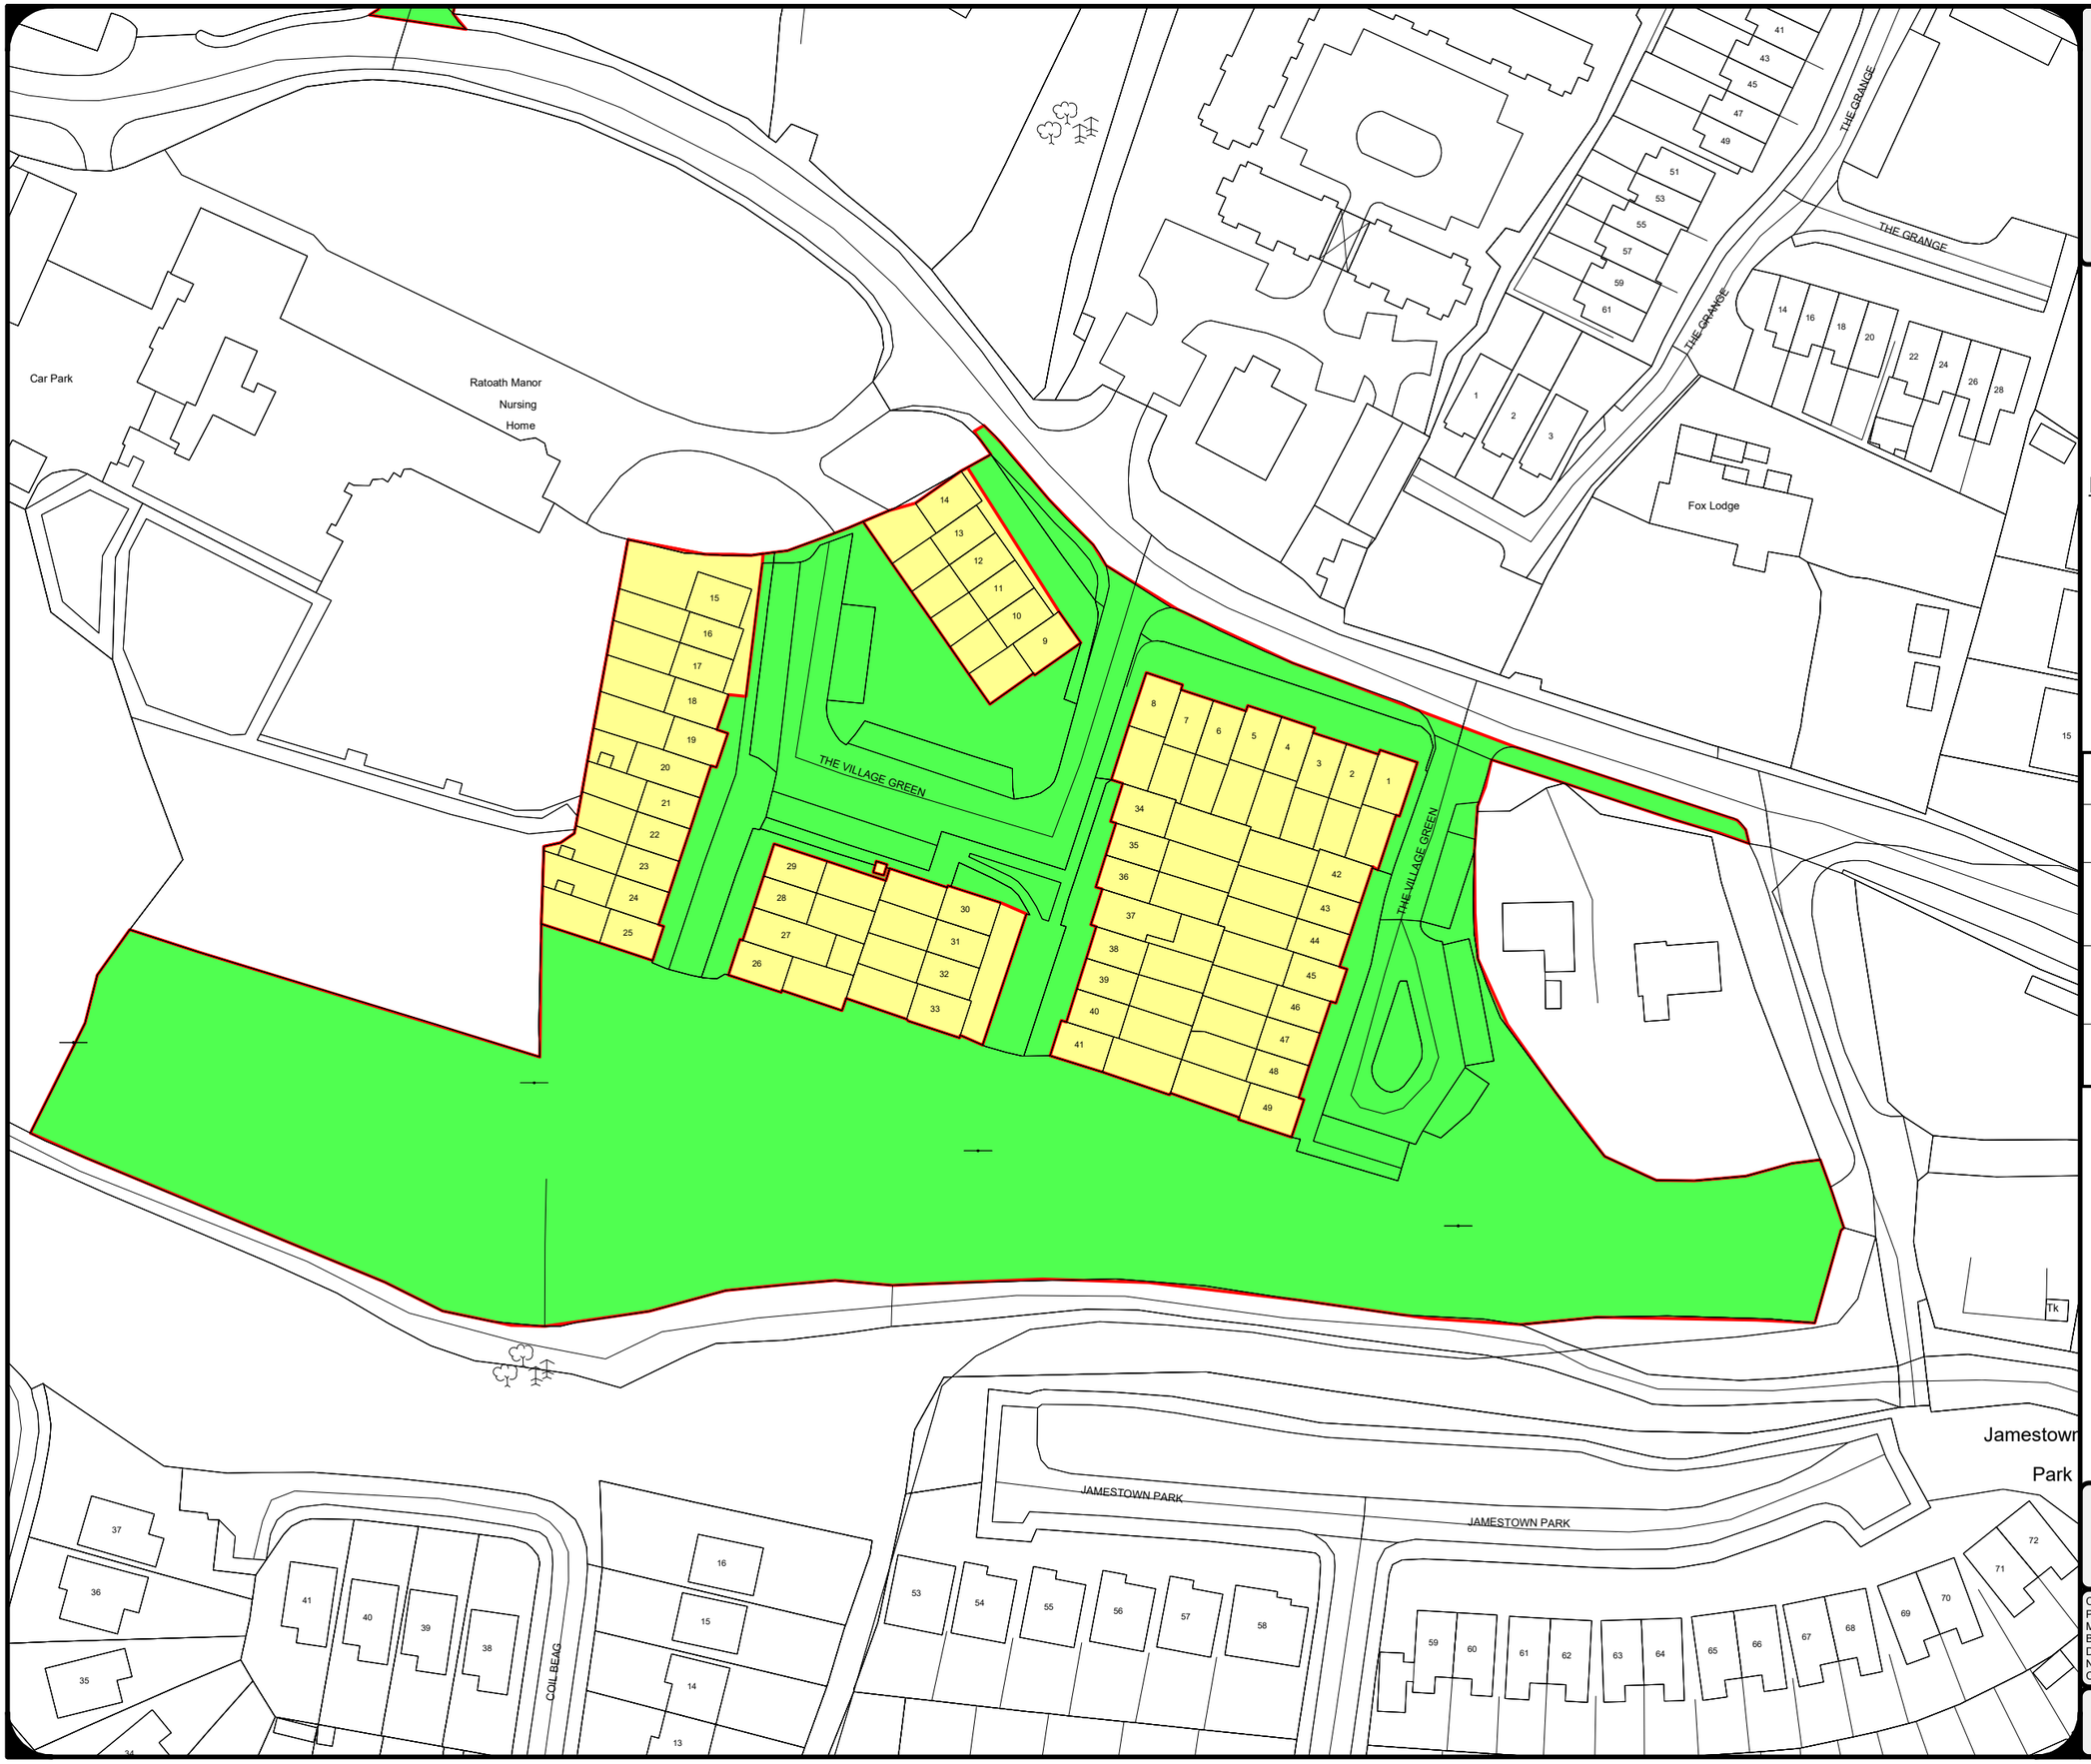

LEGEND

Outline of Areas to be taken in charge pursuant to the Planning and Developement Acts as ammended & Roads Act 2000-2023

Outline of Areas NOT to be taken in charge pursuant to the Planning and Developement Acts as ammended & Roads Act 2000 - 2023

Date:-	**April 2026**
Municipal District :-	**Ratoath**
Location:-	**The Village Green Ratoath, Co. Meath**
Produced by:-	**LC**
Scale:-	**NTS**

Note: Details shown on this map is for information purposes only. Further details on any item should be clarified with Meath County Council.
This map has been produced by Meath County Council with available Local Authority and Ordnance Survey base data.
© Ordnance Survey Ireland & Government of Ireland, Meath CCMA 2014/31
NOTE - UNAUTHORISED REPRODUCTION OF THIS MAP INFRINGES STATE COPYRIGHT.

Contact:
Planning Department
Meath County Council
Buvinda House
Dublin Road,
Navan, Co. Meath
C15 Y291

Tel: (046) 9097000
Fax: (046) 9097001
e-mail: planning@meathcoco.ie

N W E S

Mapinfo File:
F:\USERS\Planning Enforcement\
UD - Unauthorised Development